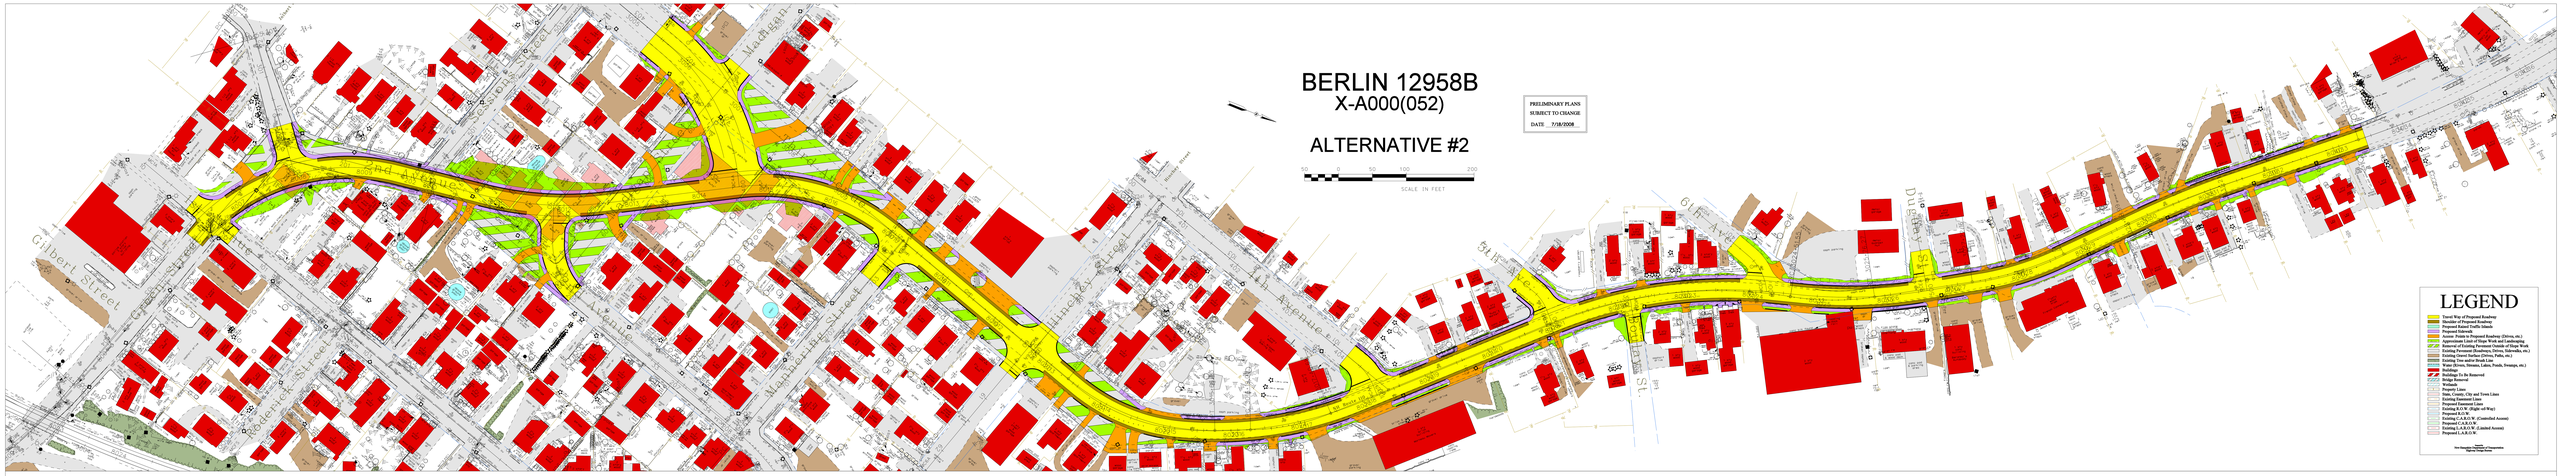
BERLIN 12958B
X-A000(052)
ALTERNATIVE #2
PRELIMINARY PLANS SUBJECT TO CHANGE
DATE 7/18/2008
SCALE IN FEET
LEGEND
Gilbert Street
Grove Street
Rodney Street
Madigan Avenue
Hinchey Avenue
Mannering Street
Second Avenue
Third Avenue
Fifth Avenue
Sixth Avenue
Duguay Street
Boulay Street

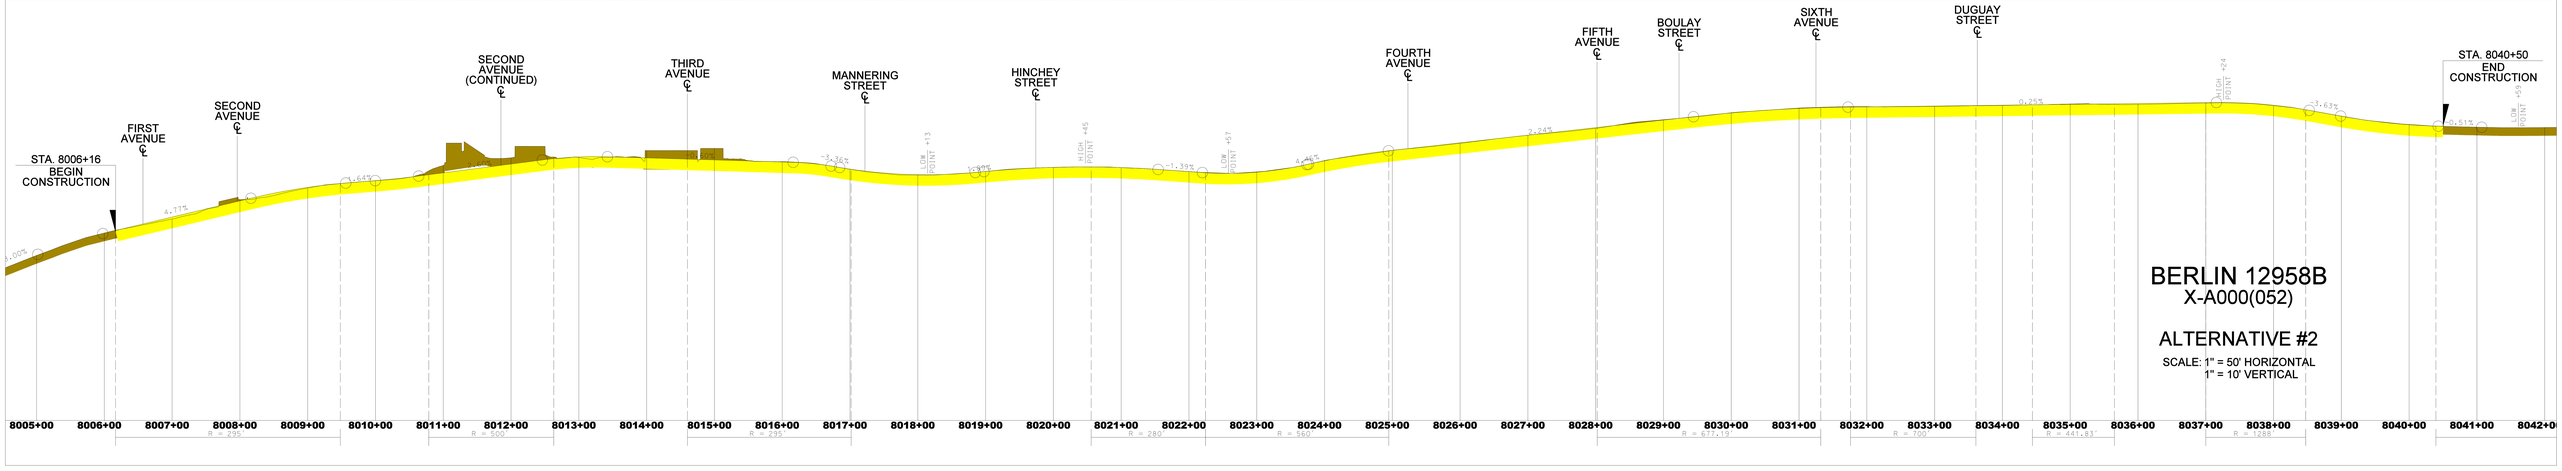
STA. 8006+16
BEGIN CONSTRUCTION
FIRST AVENUE ℄
SECOND AVENUE ℄
SECOND AVENUE (CONTINUED) ℄
THIRD AVENUE ℄
MANNERING STREET ℄
HINCHEY STREET ℄
FOURTH AVENUE ℄
FIFTH AVENUE ℄
BOULAY STREET ℄
SIXTH AVENUE ℄
DUGUAY STREET ℄
STA. 8040+50
END CONSTRUCTION
BERLIN 12958B
X-A000(052)
ALTERNATIVE #2
SCALE: 1" = 50' HORIZONTAL
1" = 10' VERTICAL
8005+00
8006+00
8007+00
8008+00
8009+00
8010+00
8011+00
8012+00
8013+00
8014+00
8015+00
8016+00
8017+00
8018+00
8019+00
8020+00
8021+00
8022+00
8023+00
8024+00
8025+00
8026+00
8027+00
8028+00
8029+00
8030+00
8031+00
8032+00
8033+00
8034+00
8035+00
8036+00
8037+00
8038+00
8039+00
8040+00
8041+00
8042+00