FRANKLIN 13928A
PUBLIC HEARING
November 3, 2011

PRELIMINARY PLANS
SUBJECT TO CHANGE
DATE 9/29/2011

50 0 50 100
SCALE IN FEET

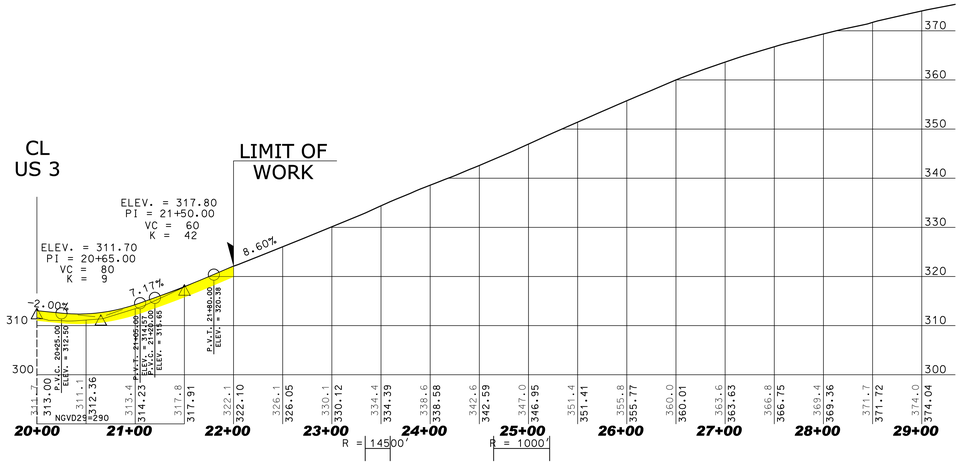

Industrial Park Drive

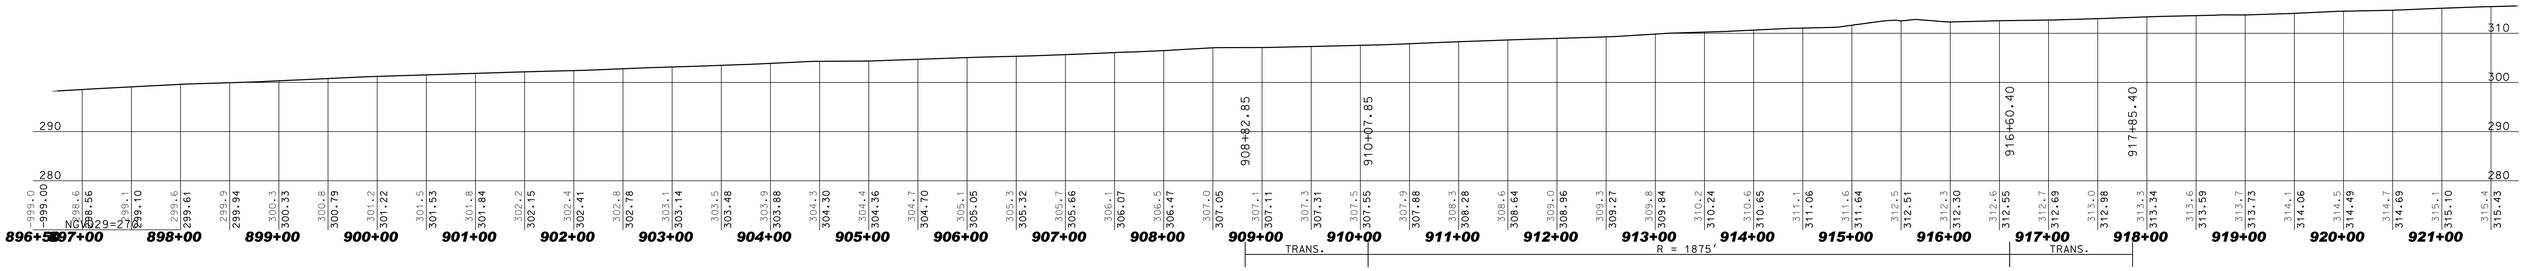

RR Trail Profile