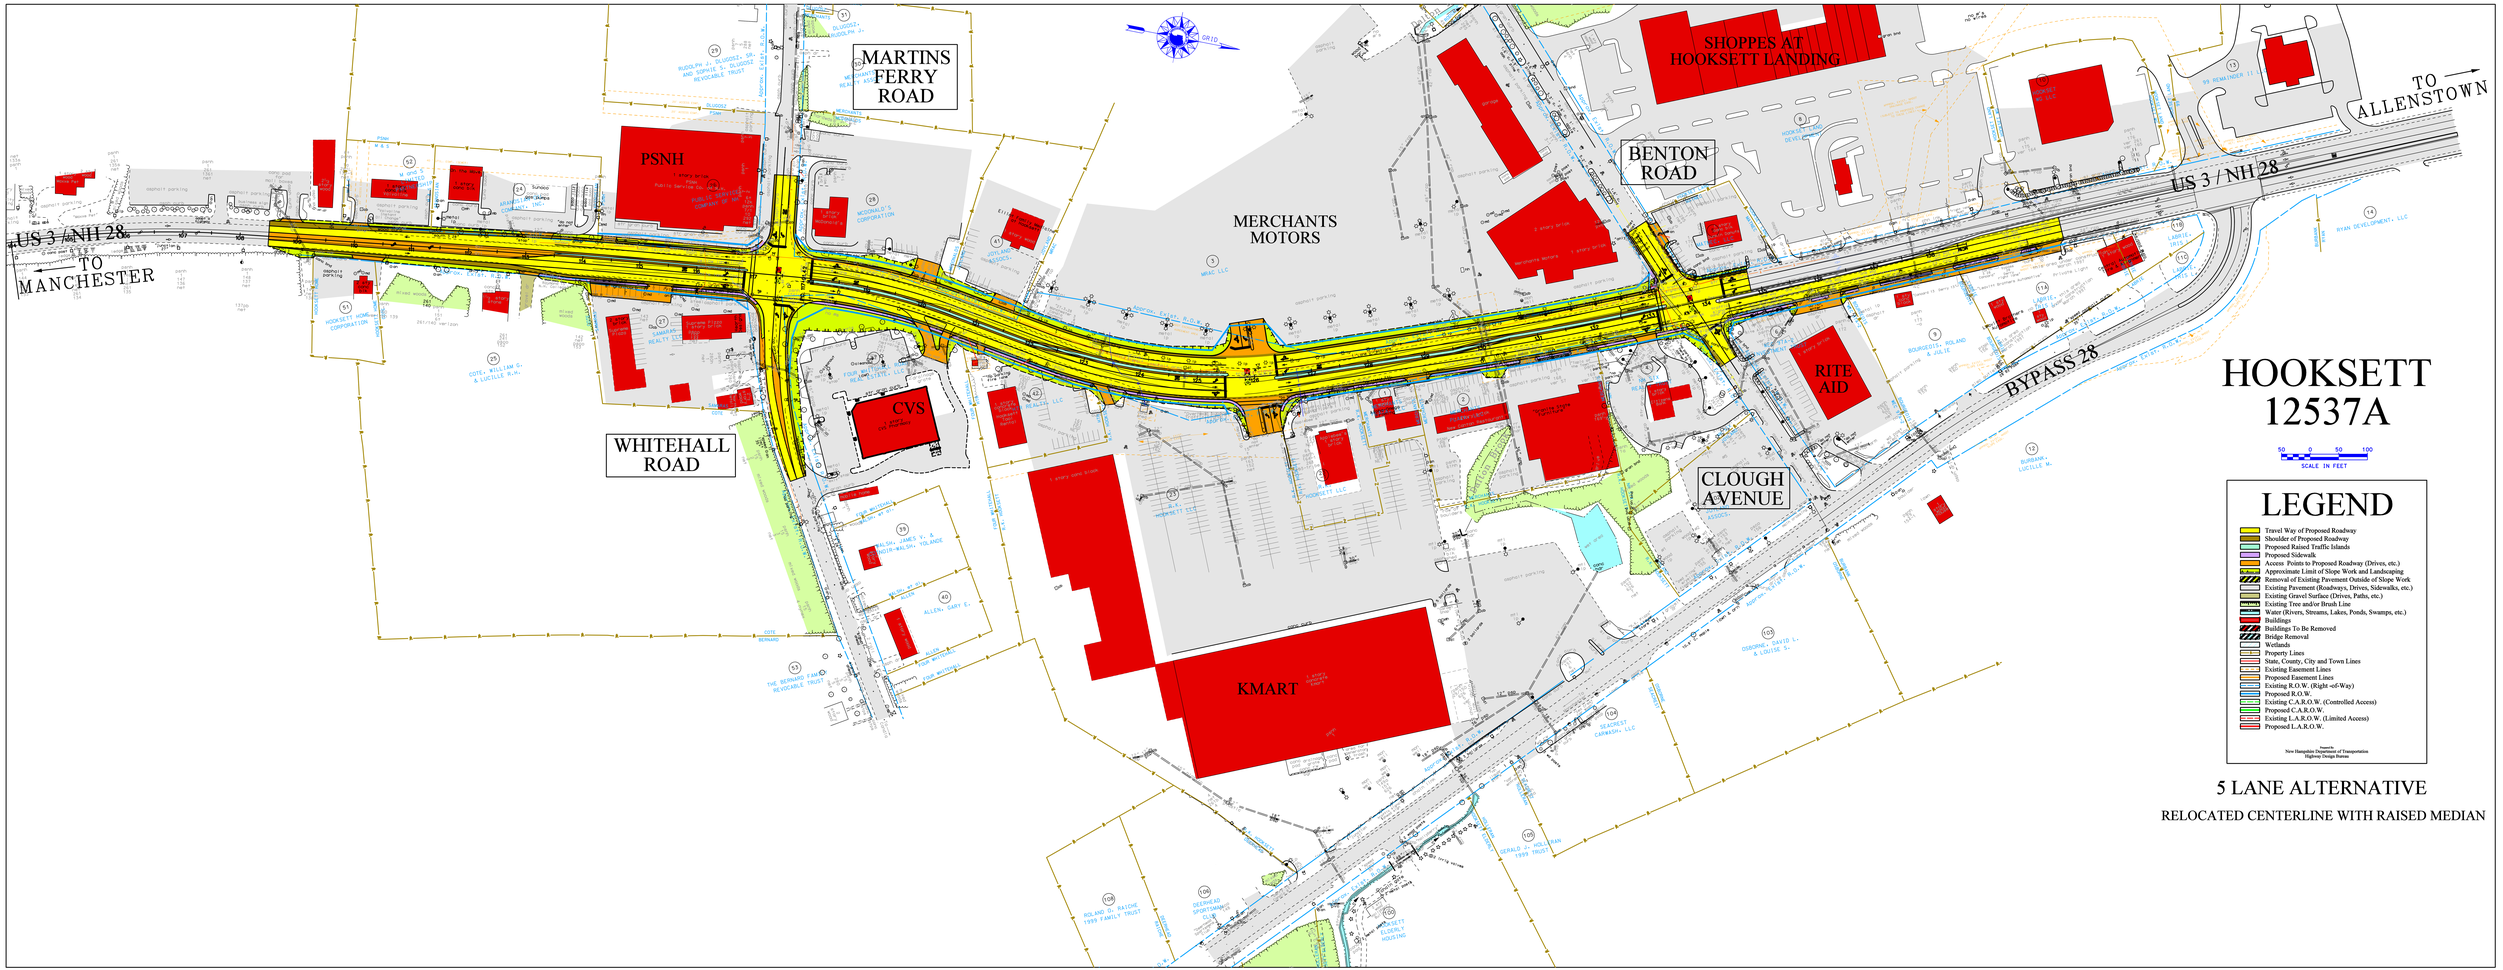
US 3 / NH 28
TO MANCHESTER
MARTINS FERRY ROAD
PSNH
WHITEHALL ROAD
CVS
MERCHANTS MOTORS
KMART
SHOPPES AT HOOKSETT LANDING
BENTON ROAD
RITE AID
CLOUGH AVENUE
US 3 / NH 28
BYPASS 28
TO ALLENSTOWN
HOOKSETT
12537A
SCALE IN FEET
LEGEND
Travel Way of Proposed Roadway
Shoulder of Proposed Roadway
Proposed Raised Traffic Islands
Proposed Sidewalk
Access Points to Proposed Roadway (Drives, etc.)
Approximate Limit of Slope Work and Landscaping
Removal of Existing Pavement Outside of Slope Work
Existing Pavement (Roadways, Drives, Sidewalks, etc.)
Existing Gravel Surface (Drives, Paths, etc.)
Existing Tree and/or Brush Line
Water (Rivers, Streams, Lakes, Ponds, Swamps, etc.)
Buildings
Buildings To Be Removed
Bridge Removal
Wetlands
Property Lines
State, County, City and Town Lines
Existing Easement Lines
Proposed Easement Lines
Existing R.O.W. (Right -of-Way)
Proposed R.O.W.
Existing C.A.R.O.W. (Controlled Access)
Proposed C.A.R.O.W.
Existing L.A.R.O.W. (Limited Access)
Proposed L.A.R.O.W.
Prepared by
New Hampshire Department of Transportation
Highway Design Bureau
5 LANE ALTERNATIVE
RELOCATED CENTERLINE WITH RAISED MEDIAN