LEGEND

- Travel Way of Proposed Roadway
- Shoulder of Proposed Roadway
- Proposed Roadway Traffic Islands
- Proposed Sidewalk
- Access Points to Proposed Roadway (Drives, etc.)
- Approximate Limit of Slope Work and Landscaping
- Removal of Existing Pavement Outside of Slope Work
- Existing Pavement (Roadways, Drives, Sidewalks, etc.)
- Existing Tree and/or Brush Line
- Water (Rivers, Streams, Lakes, Ponds, Swamps, etc.)
- Buildings
- Buildings To Be Removed
- Wetlands
- NWI Wetlands
- Property Lines
- State, County, City and Town Lines
- Existing Easement Lines
- Proposed Easement Lines
- Existing R.O.W. (Right -of-Way)
- Proposed R.O.W.
- Existing C.A.R.O.W. (Controlled Access)
- Proposed C.A.R.O.W.
- Existing L.A.R.O.W. (Limited Access)
- Proposed L.A.R.O.W.
- Existing Tree Fill
- Building Fill
- Water Fill
- Shadow
- Stone Fill
- Bridge Removal
- Flood Plain
- Connector Road - By Others
- Proposed Driveway Connections (Included in this Project)
- Future Driveway Connections - By Others
- Proposed Points of Access
- Proposed Reduction in Number of Access Points
- Emergency Vehicle Turnaround
- Jughandle
- Traffic Signal

Prepared by:
New Hampshire Department of Transportation
Highway Design Bureau

CONTROLLED ACCESS RIGHT OF WAY SUMMARY
Old County Road to Town Line

PARCEL	OWNER	PHYSICAL ADDRESS	EXISTING DRIVEWAYS	PROPOSED POINTS OF ACCESS	CONDITIONS / COMMENTS
156	SUMMA HUMMA REALTY LLC	194 PLAISTOW ROAD	1	1	MB Tractor and Equipment: second drive on Old Country Road
157	GRANVILLE REALTY ASSOCIATES	200 PLAISTOW ROAD	0	1	proposed Fieldstone Industrial Park
158	HORIZON REALTY ASSOCIATION	206 PLAISTOW ROAD	0	0	
159	NICKY REALTY TRUST	212 PLAISTOW ROAD	0	0	Access is via parcels 159A and 161 (existing access easement)
159A	NICKY REALTY TRUST	212 PLAISTOW ROAD	0	0	Access is through parcel 161(Dick's Autobody)
161	GREGOIRE, RICHARD & SUE E.	212 PLAISTOW ROAD	0	0	Dick's Autobody: exist access is through parcel 162 (Eastside Properties)
162	214 PLAISTOW ROAD REALTY TRUST	214 PLAISTOW ROAD	1	1	
162A	214 PLAISTOW ROAD REALTY TRUST	216 PLAISTOW ROAD	0	0	Existing access is via parcel 162
164	214 PLAISTOW ROAD REALTY TRUST	218 PLAISTOW ROAD	0	0	
165	DCF REALTY LLC	220 PLAISTOW ROAD	0	0	Existing access is via parcel 165A
165A	DCF REALTY LLC	222 PLAISTOW ROAD	2	2	Camp America
299	PLAISTOW STORAGE REALTY TRUST	203/205 PLAISTOW ROAD	2	2	USA Storage: northerly driveway shifted south
299A	PLAISTOW STORAGE REALTY TRUST	203/205 PLAISTOW ROAD	0	0	Exist access is through parcel 299
299B	PLAISTOW STORAGE REALTY TRUST	197/201 PLAISTOW ROAD	0	0	
299C	PLAISTOW STORAGE REALTY TRUST	197/201 PLAISTOW ROAD	0	1	
303	CHAYA BROTHERS REALTY LLC	195 PLAISTOW ROAD	1	1	
304	NEALE REALTY TRUST	191 PLAISTOW ROAD	1	1	Off the Wall Gymnastics
305	DODGE FAMILY REAL ESTATE CO LLC	25 OLD COUNTY ROAD	0	0	Exist access on Old County Road East

CONTROLLED ACCESS RIGHT OF WAY SUMMARY
Town Line to Debra Road

PARCEL	OWNER	PHYSICAL ADDRESS	EXISTING DRIVEWAYS	PROPOSED POINTS OF ACCESS	CONDITIONS / COMMENTS
168	JEFF-RE REALTY TRUST	2 ROUTE 125	2	2	Camp Lodge RV
169	WILLIAM S. BARTLETT, JR. REVOCABLE TRUST	8 ROUTE 125	2	2	
169-1	STATE OF NH		3	2	2 points of access granted by xxxx (xxxx) to be retained
172	GALLOWAY, JOHN & BRENDA ROSE	12 ROUTE 125	1	1	Roadstone Drive
173	BROX INDUSTRIES, INC.	14 ROUTE 125	1	1	
174	DONNA C. DAMPHOUSSE REVOCABLE TRUST	16 ROUTE 125	3	2	Swings 'n' Things
174A	DONNA C. DAMPHOUSSE REVOCABLE TRUST	20 ROUTE 125	0	0	Access on Dorre Road
178A	WHITNEY, ROBERT W. & DONNA Y.	1 DORRE ROAD	1	1	Whitney's Garage
179	WHITNEY, JASON T.	26 ROUTE 125	1	1	House is within existing ROW
180	R & C LIVING TRUST	28 ROUTE 125	0	1	
181	FREDRICK, KENNETH D.	32 ROUTE 125	1	1	Acquire house
182	SPE REAL ESTATE LLC	34 ROUTE 125	1	1	Existing access is through parcel 183
183	HARRON CABLEVISION OF NH, INC.	36 ROUTE 125	1	1	
184	SWANBURG, JUDITH A. & LLOYD G.	38 ROUTE 125	0	0	Debra Road relocation
278	TOWN OF KINGSTON	37 ROUTE 125	0	0	
279	CARA MARIA REALTY TRUST	33 ROUTE 125	2	1	
282	CROMELL, PHYLLIS L.	27 ROUTE 125	1	0	
283	BURTT, IRENE M.	26 ROUTE 125	1	1	Existing driveway provides access to parcel 284
284	JODA NEW VENTURE LLC	23 ROUTE 125	0	0	Yankee Stove Shop: property is accessed from parcel 283
285	CARRIKER, RUSSELL L.	21 ROUTE 125	1	1	
286	TOWN OF KINGSTON		0	0	Cemetery
287	PREMIER REALTY TRUST	17 ROUTE 125	1	1	
288	MASSAPAUG REALTY TRUST	11 ROUTE 125	0	0	
289	ZADEIA FARMS, INC.	OLD ROUTE 125	1	0	Granite Fields: access is via Kingston Road Extension
290	R&G REALTY TRUST	5 ROUTE 125	1	1	Additional access to Kingston Road Extension
290-1	NECW, INC.		0	0	
290-2	STATE OF NH		-	-	Parcel will be eliminated by new right of way
291	DAVIER, CARLOS M. & CHRISTINE	15 ROUTE 125	1	1	Potential future access via Kingston Road Extension
292A	THOMAS, RUSSELL K. JR.	3 ROUTE 125	1	0	Connection to Kingston Road Extension
293	STATE OF NH		0	0	Connection to Kingston Road Extension

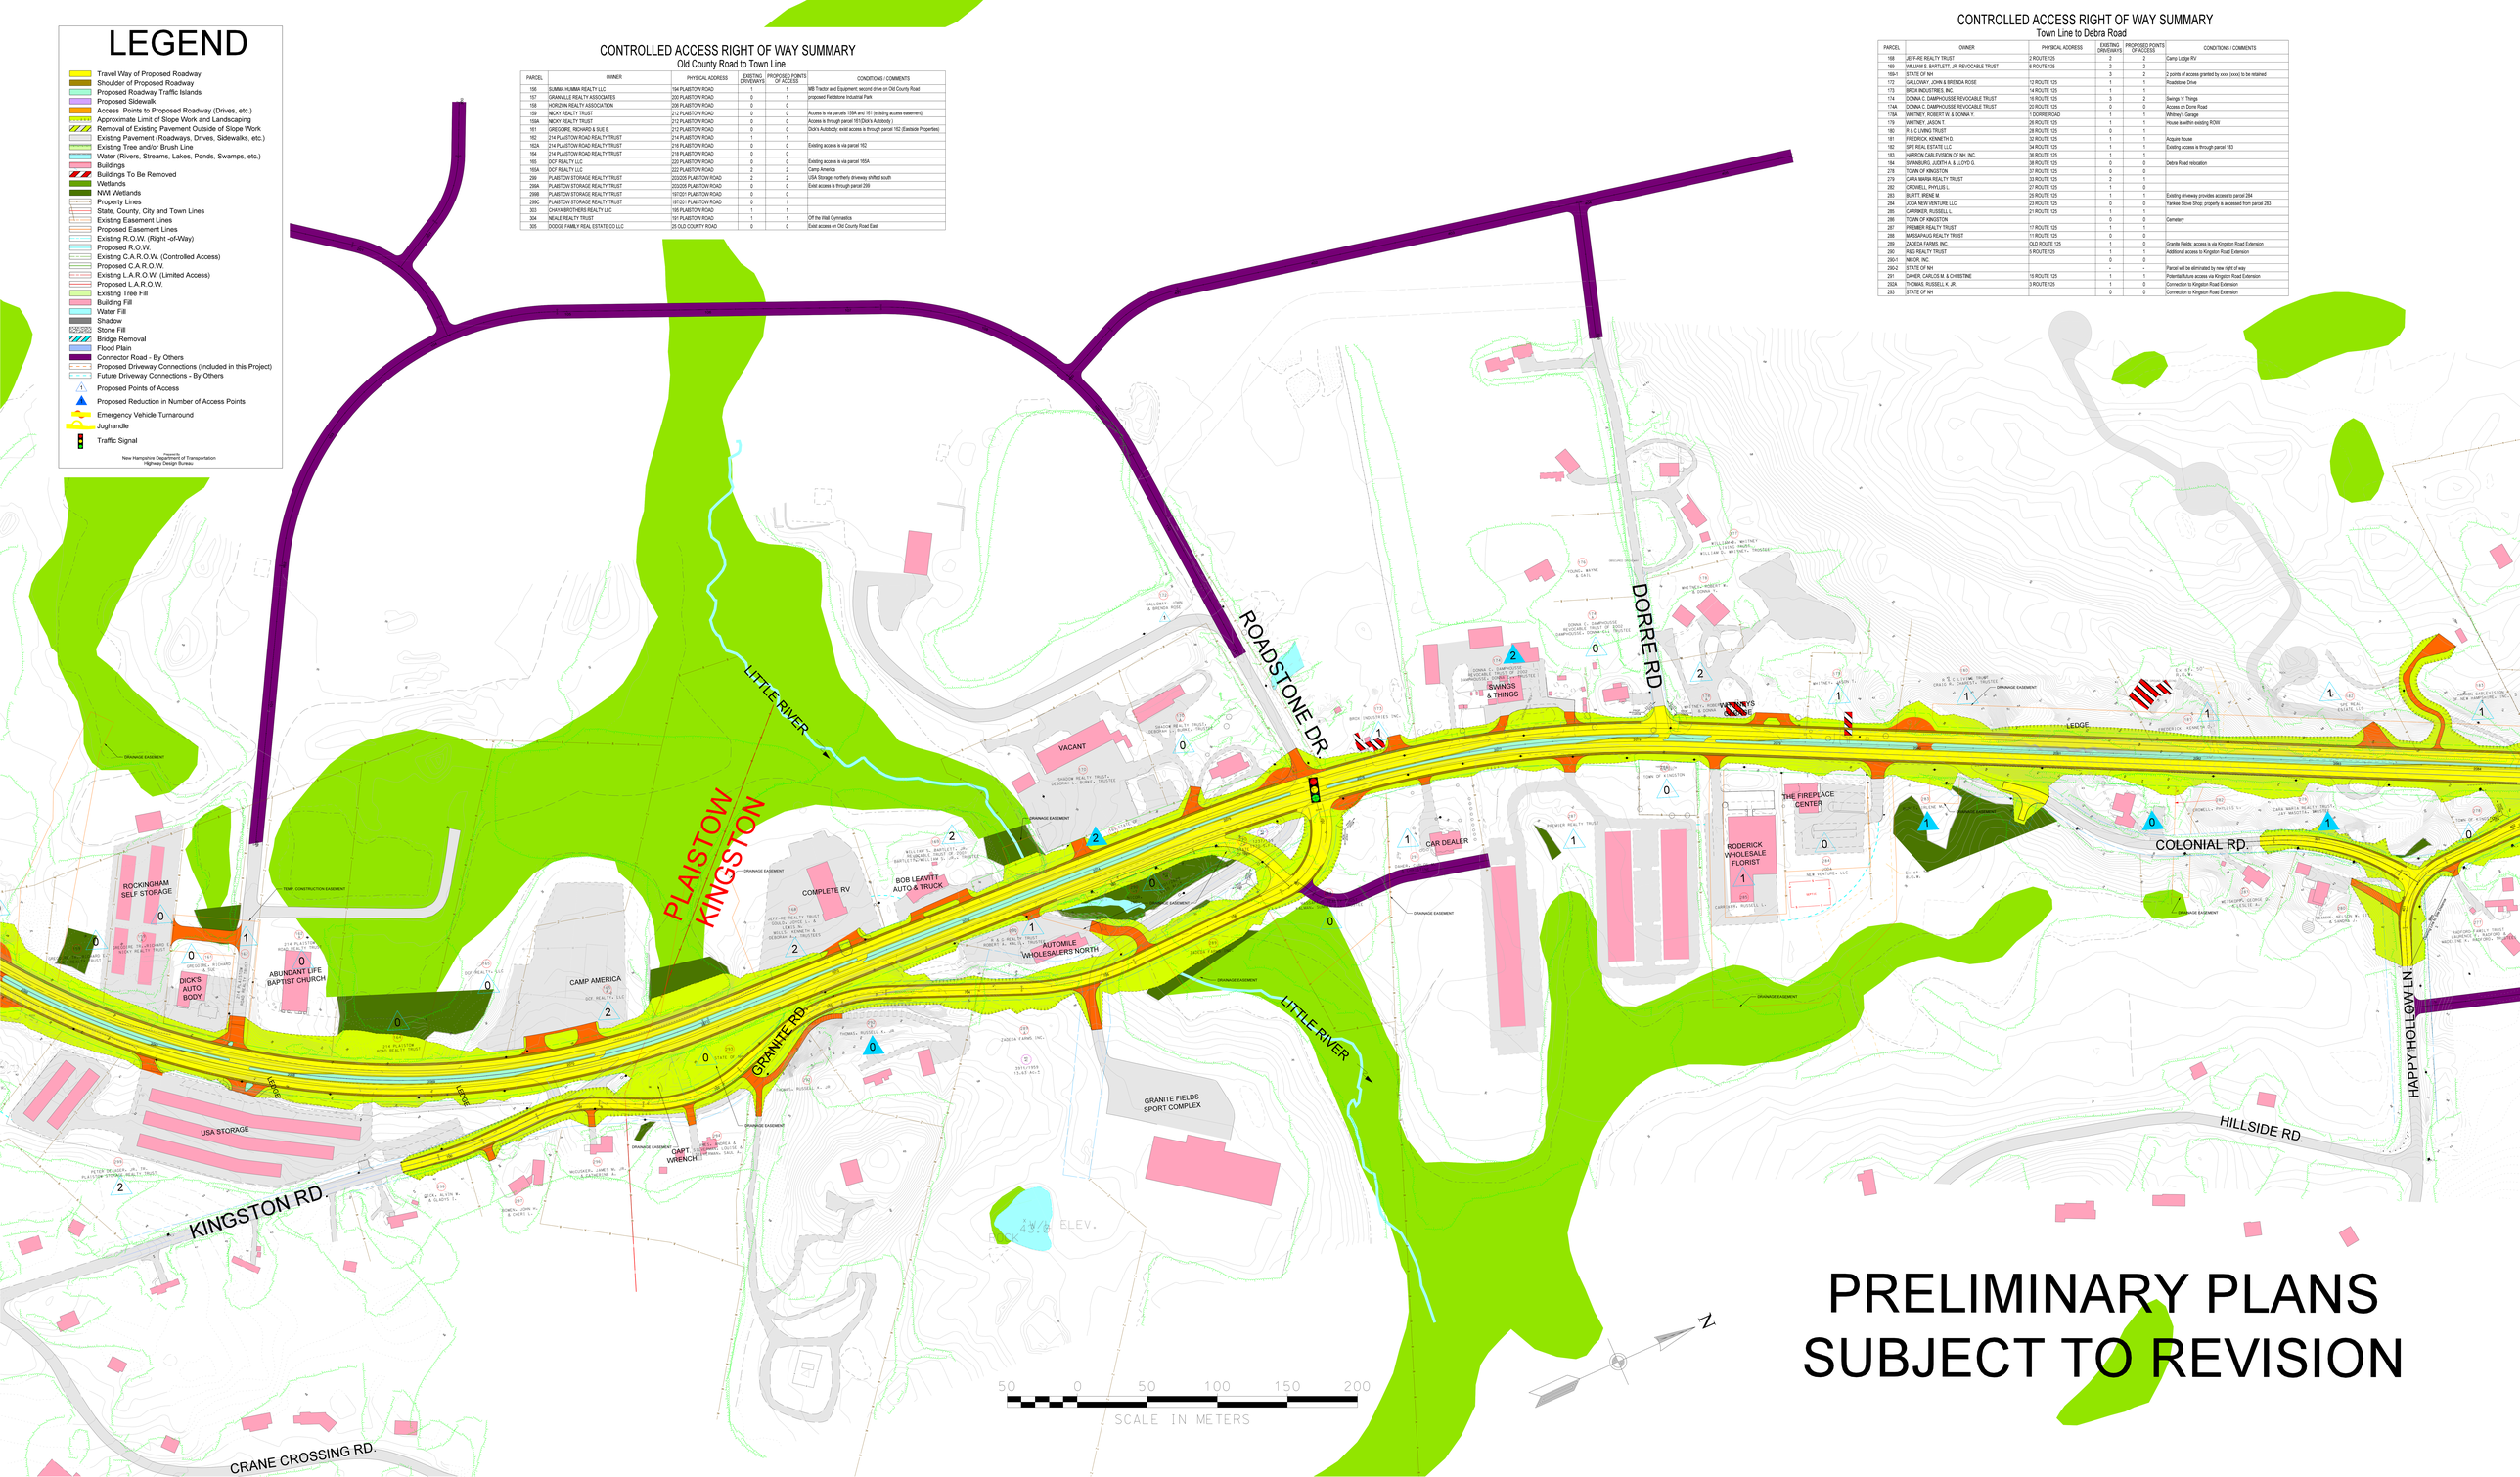

PRELIMINARY PLANS
SUBJECT TO REVISION