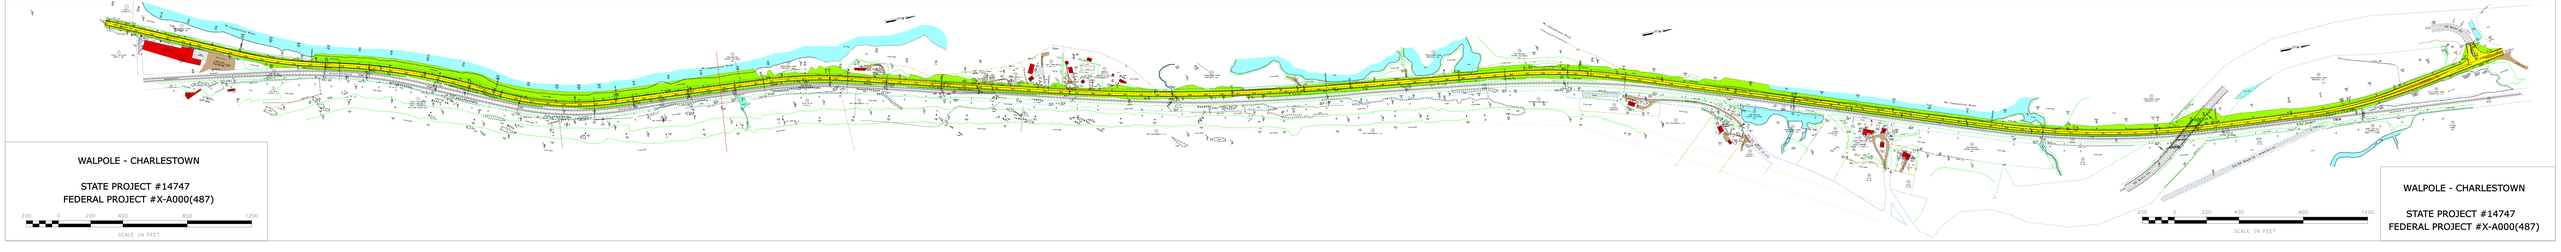
WALPOLE - CHARLESTOWN
STATE PROJECT #14747
FEDERAL PROJECT #X-A000(487)
SCALE IN FEET
WALPOLE - CHARLESTOWN
STATE PROJECT #14747
FEDERAL PROJECT #X-A000(487)
SCALE IN FEET