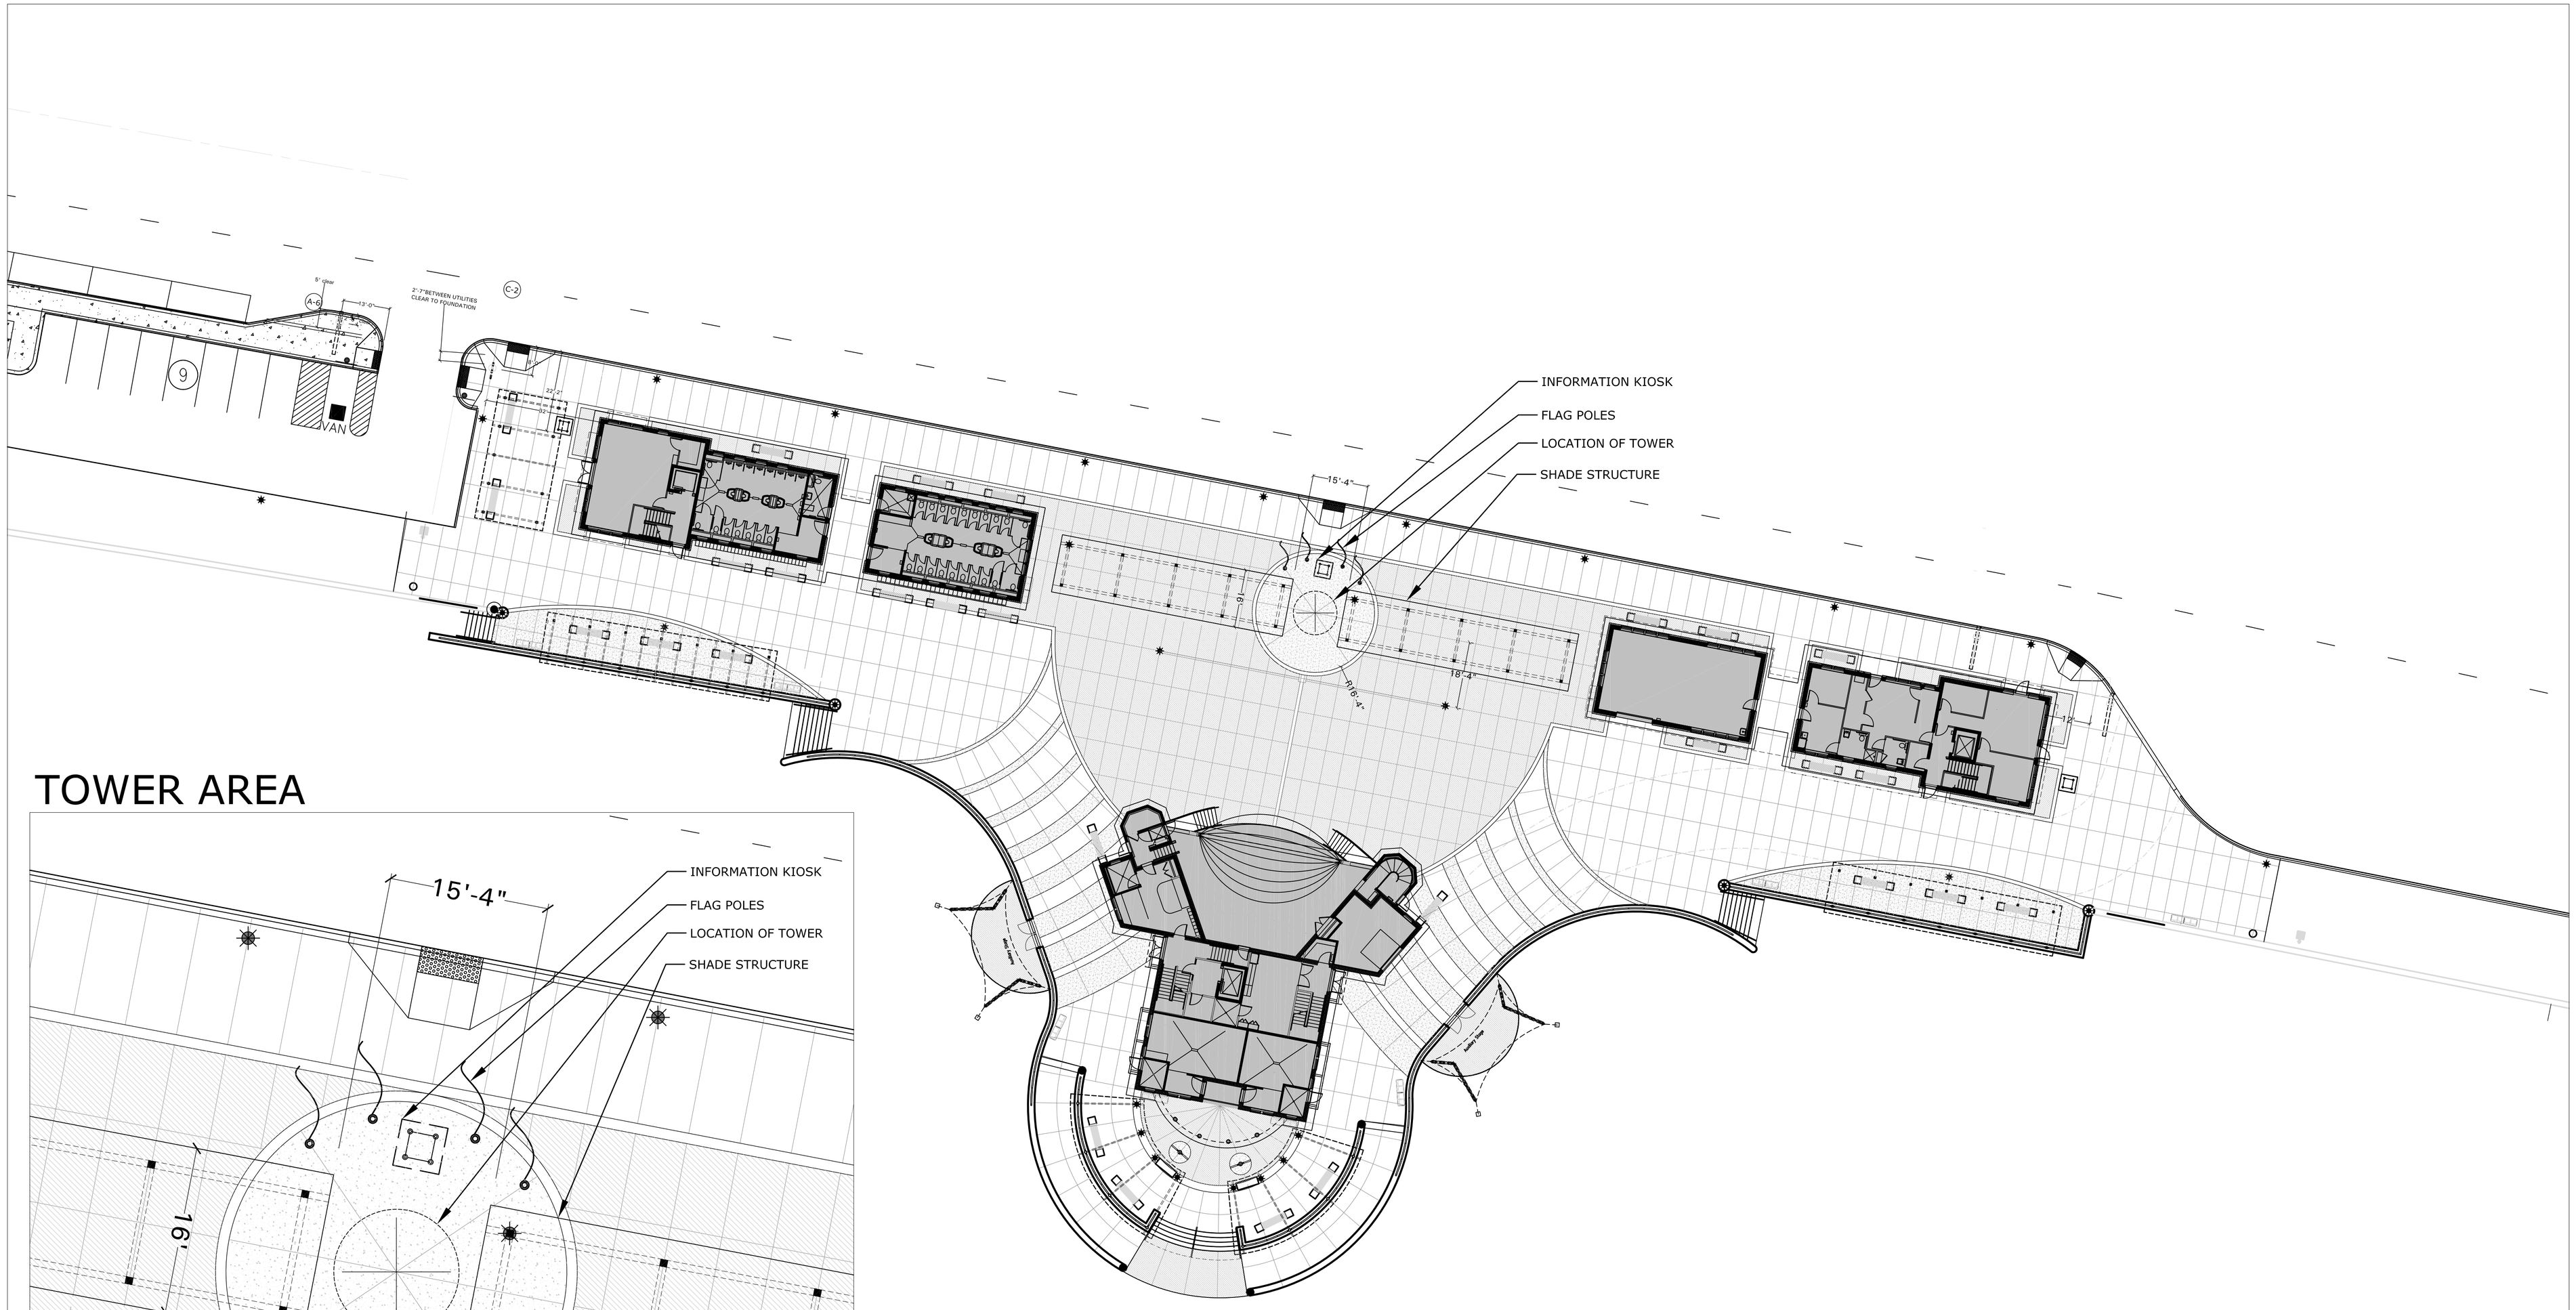

TOWER AREA

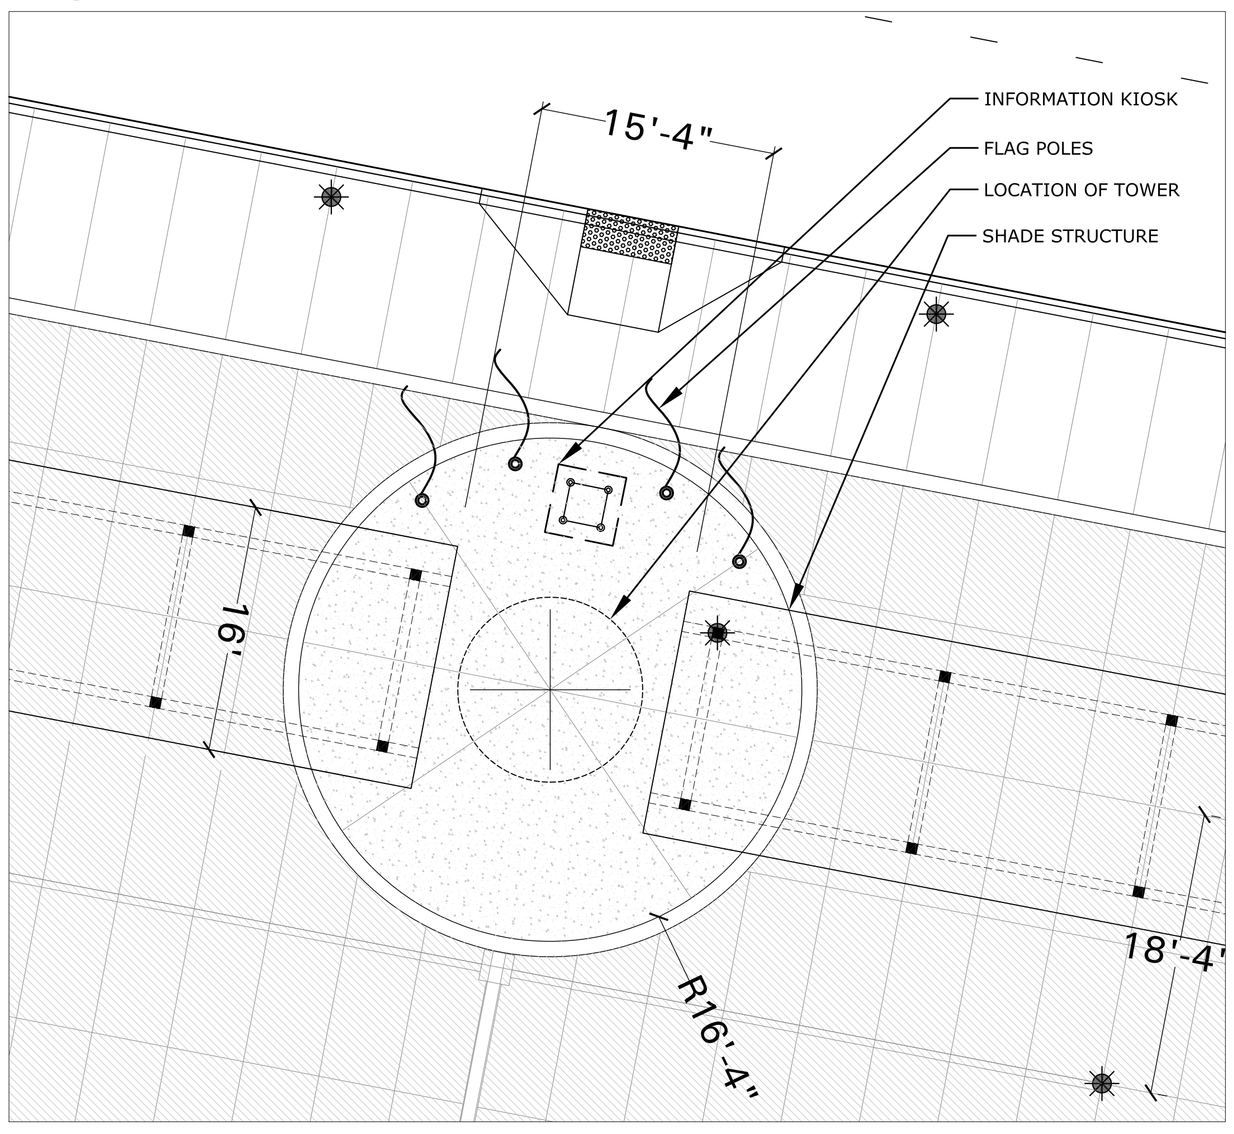

SEASHELL SITE PLAN

Landscape Architects and Planners
46 South Main Street PO Box 65
White River Junction, VT 05001
p. 802 359 4070 e. info@orw.biz

SCALE: 1"=20'

0' 20' 40' 60' 80'