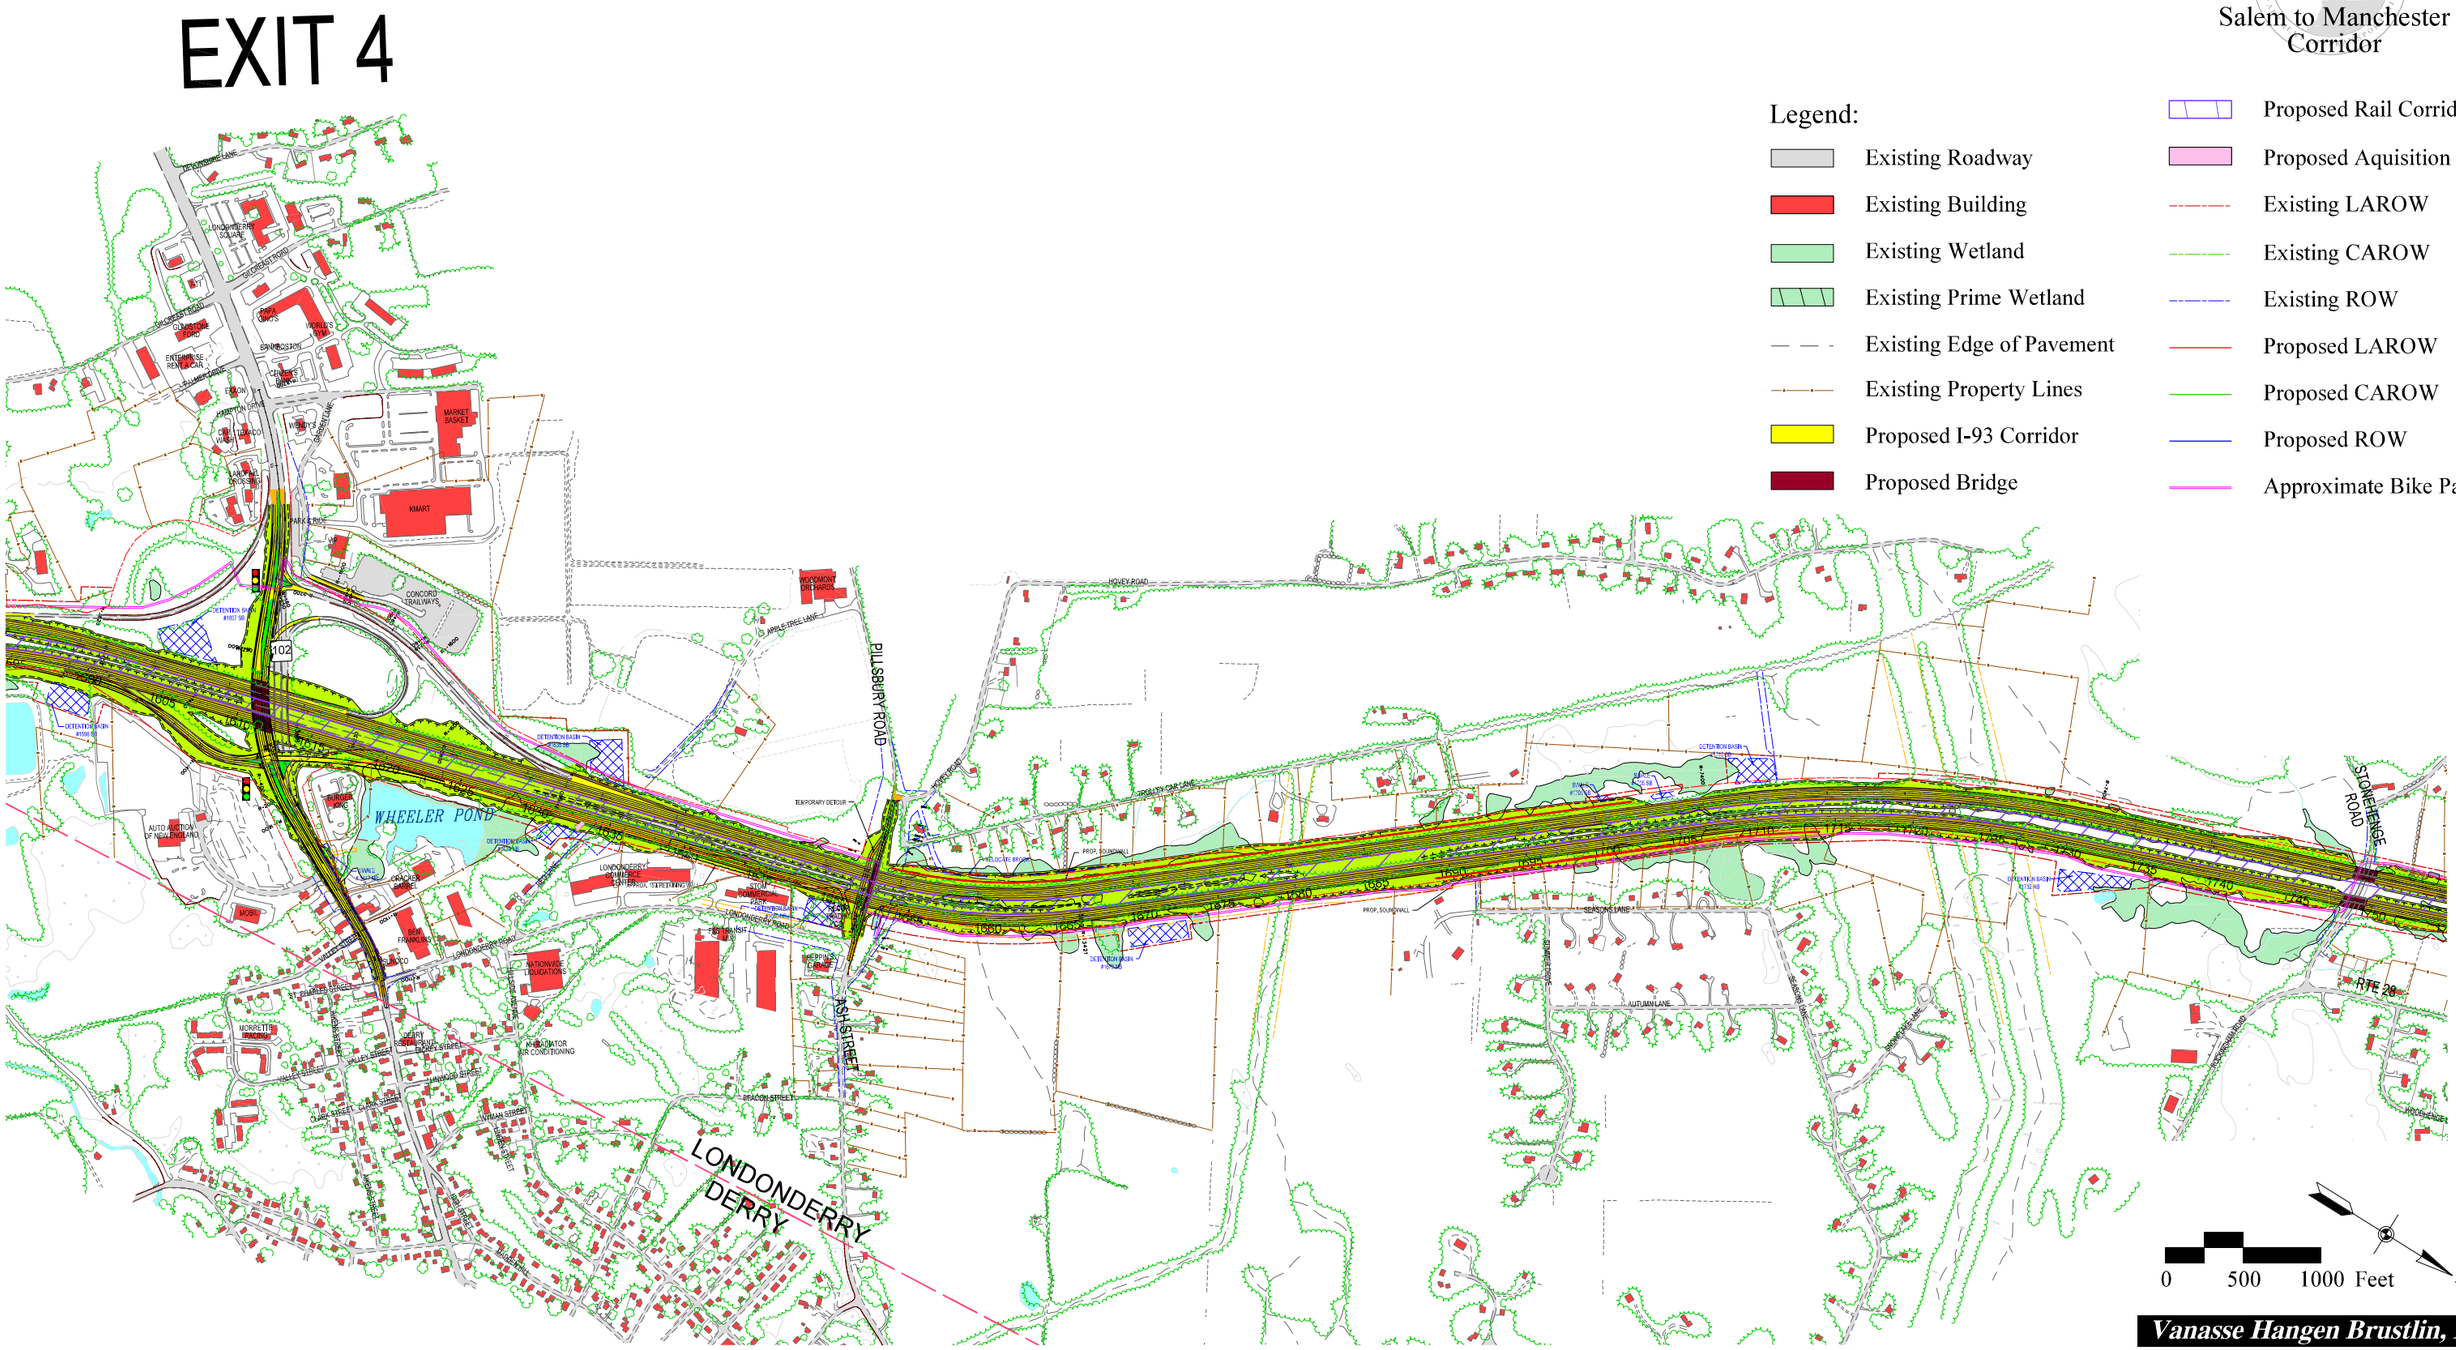

Vanasse Hangen Brustlin, Inc.

Figure 2.3-33
I-93 Options
Easterly Widening - Londonderry
Ash Street On-Line Option