I-93
Environmental Impact
Statement
for the
Salem to Manchester
Corridor

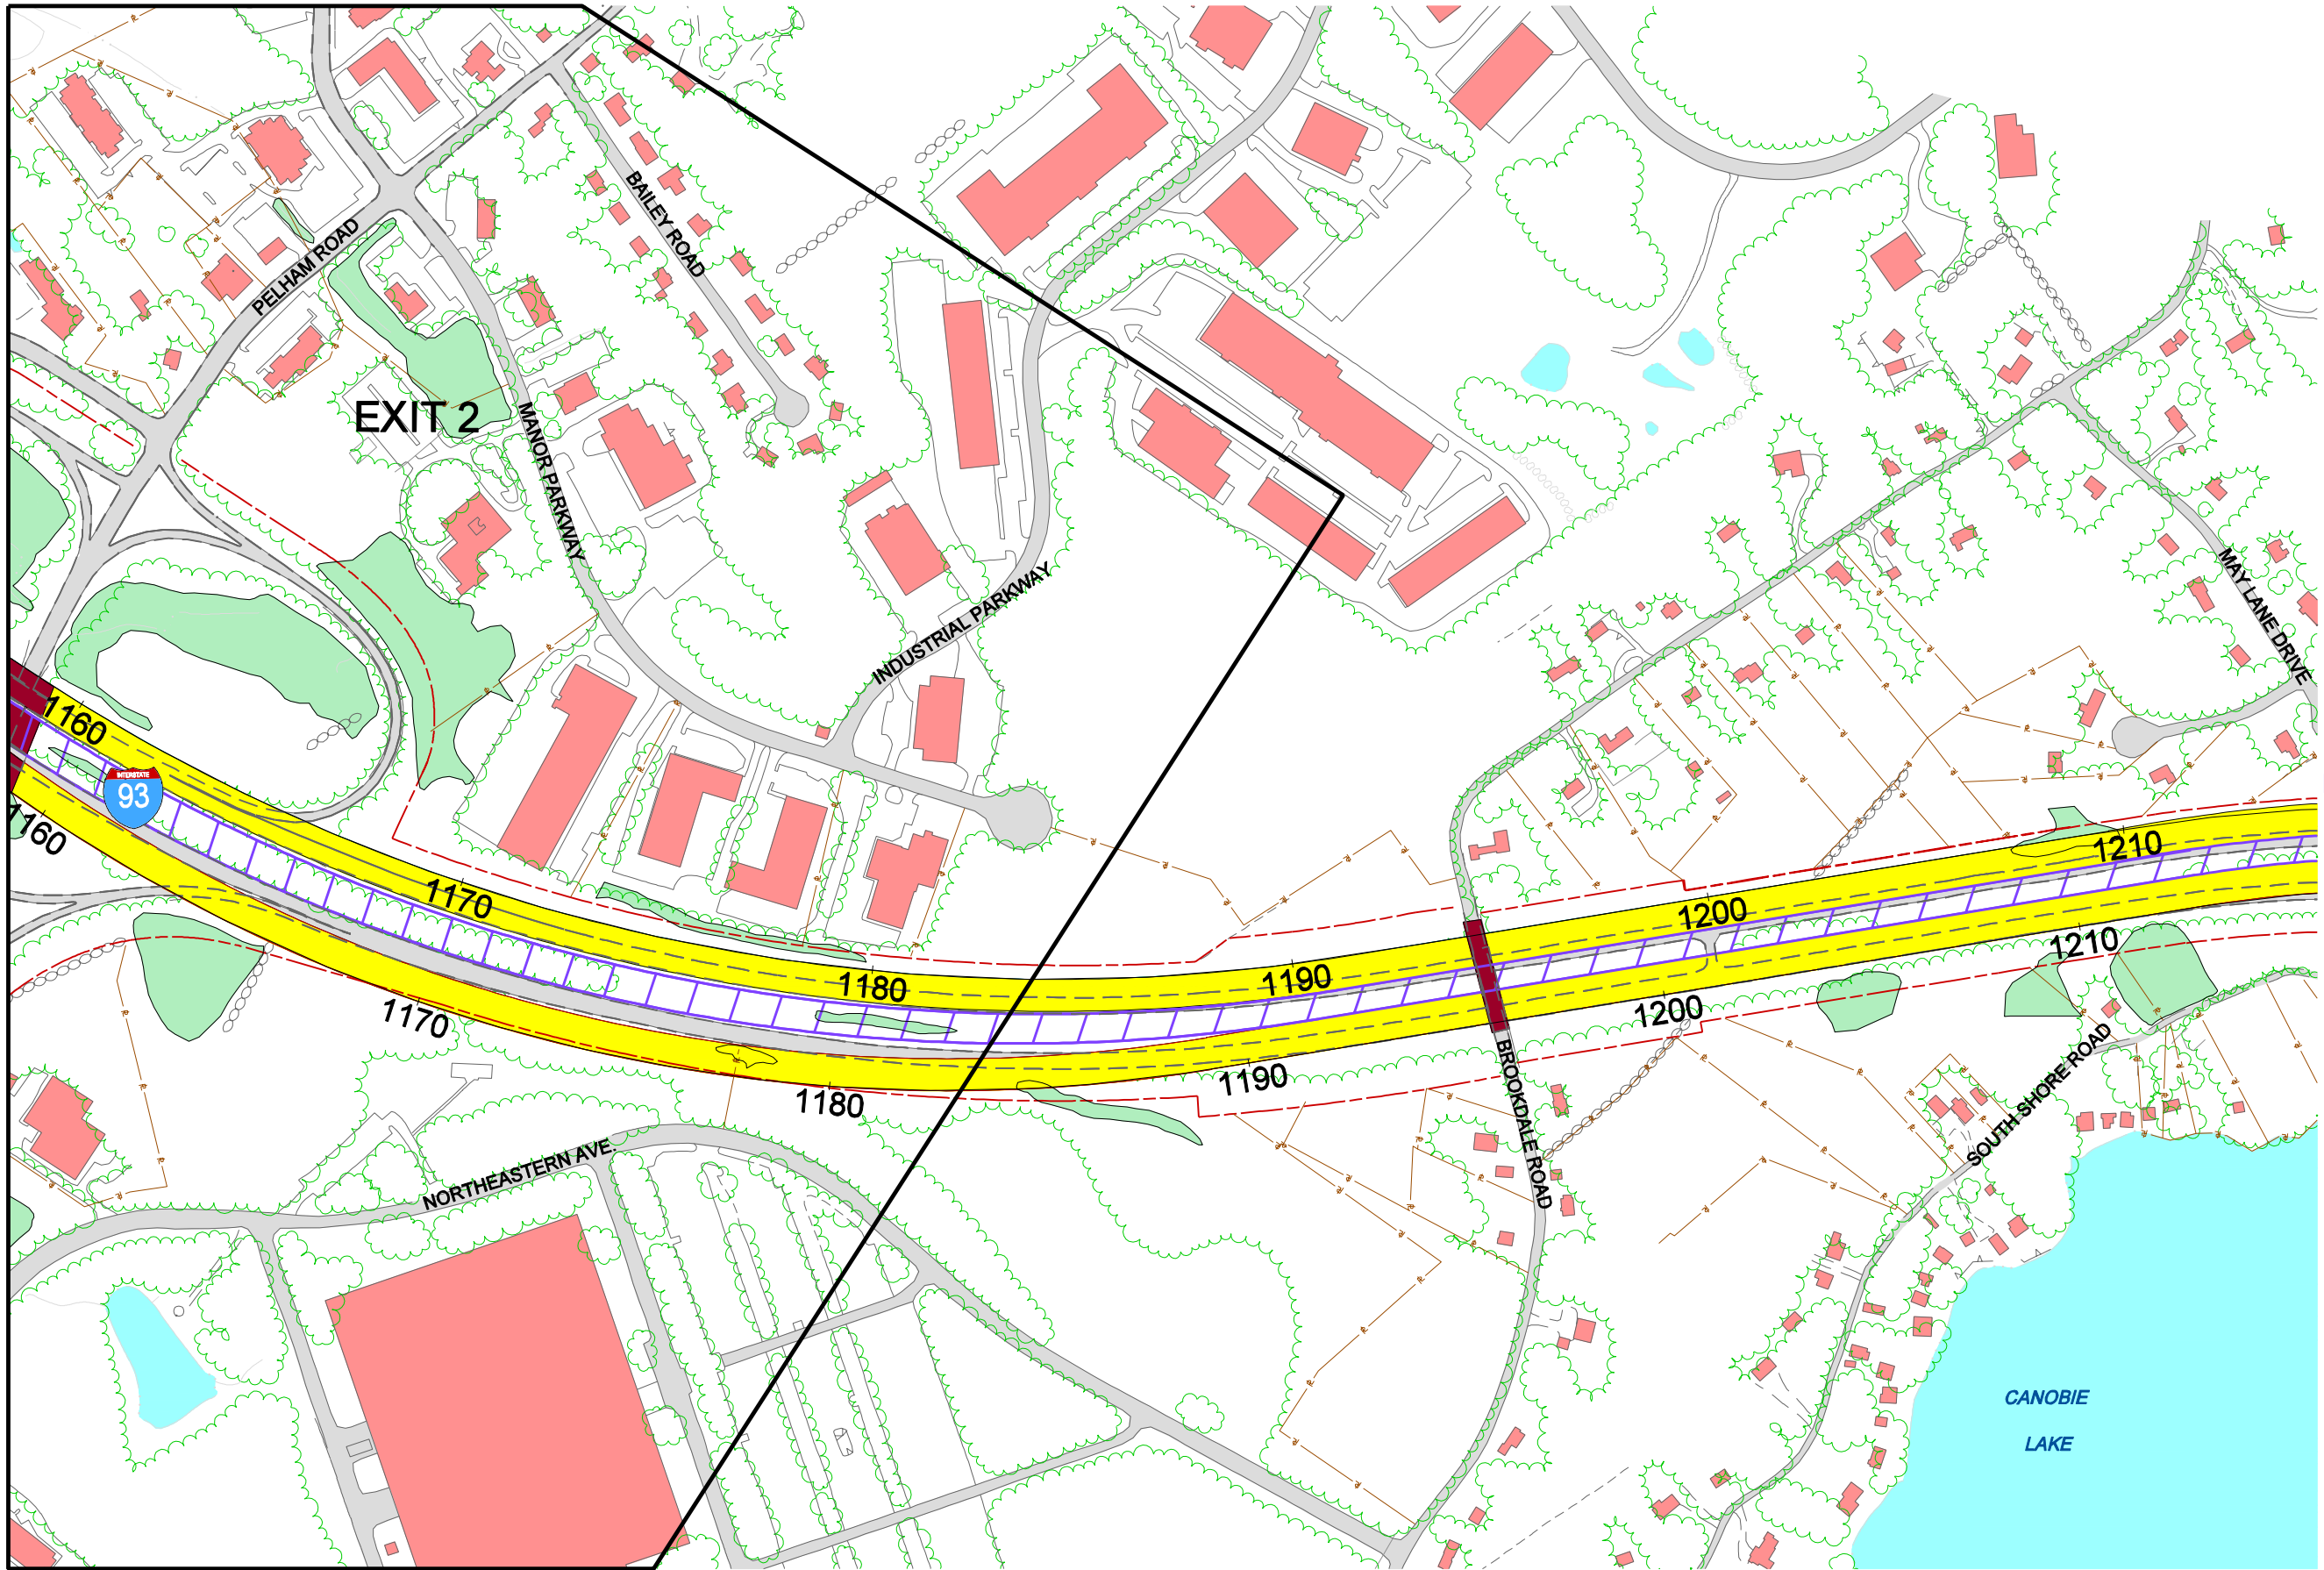

Legend:

- Existing Roadway
- Existing Building
- Existing Wetland
- Existing Prime Wetland
- Existing Edge of Pavement
- Existing LAROW
- Property Lines
- Proposed I-93 Corridor
- Proposed Bridge
- Proposed Rail Corridor

SEE INTERCHANGE SHEETS
FOR INTERCHANGE OPTIONS

Vanasse Hangen Brustlin, Inc.

Figure 4.4-10
I-93 Mainline Improvements-Concept 2
Exit 2 to Canobie Lake

01/17/01
j:\50885\cad\te\rational\alg_study\option2\4.4-10.dgn