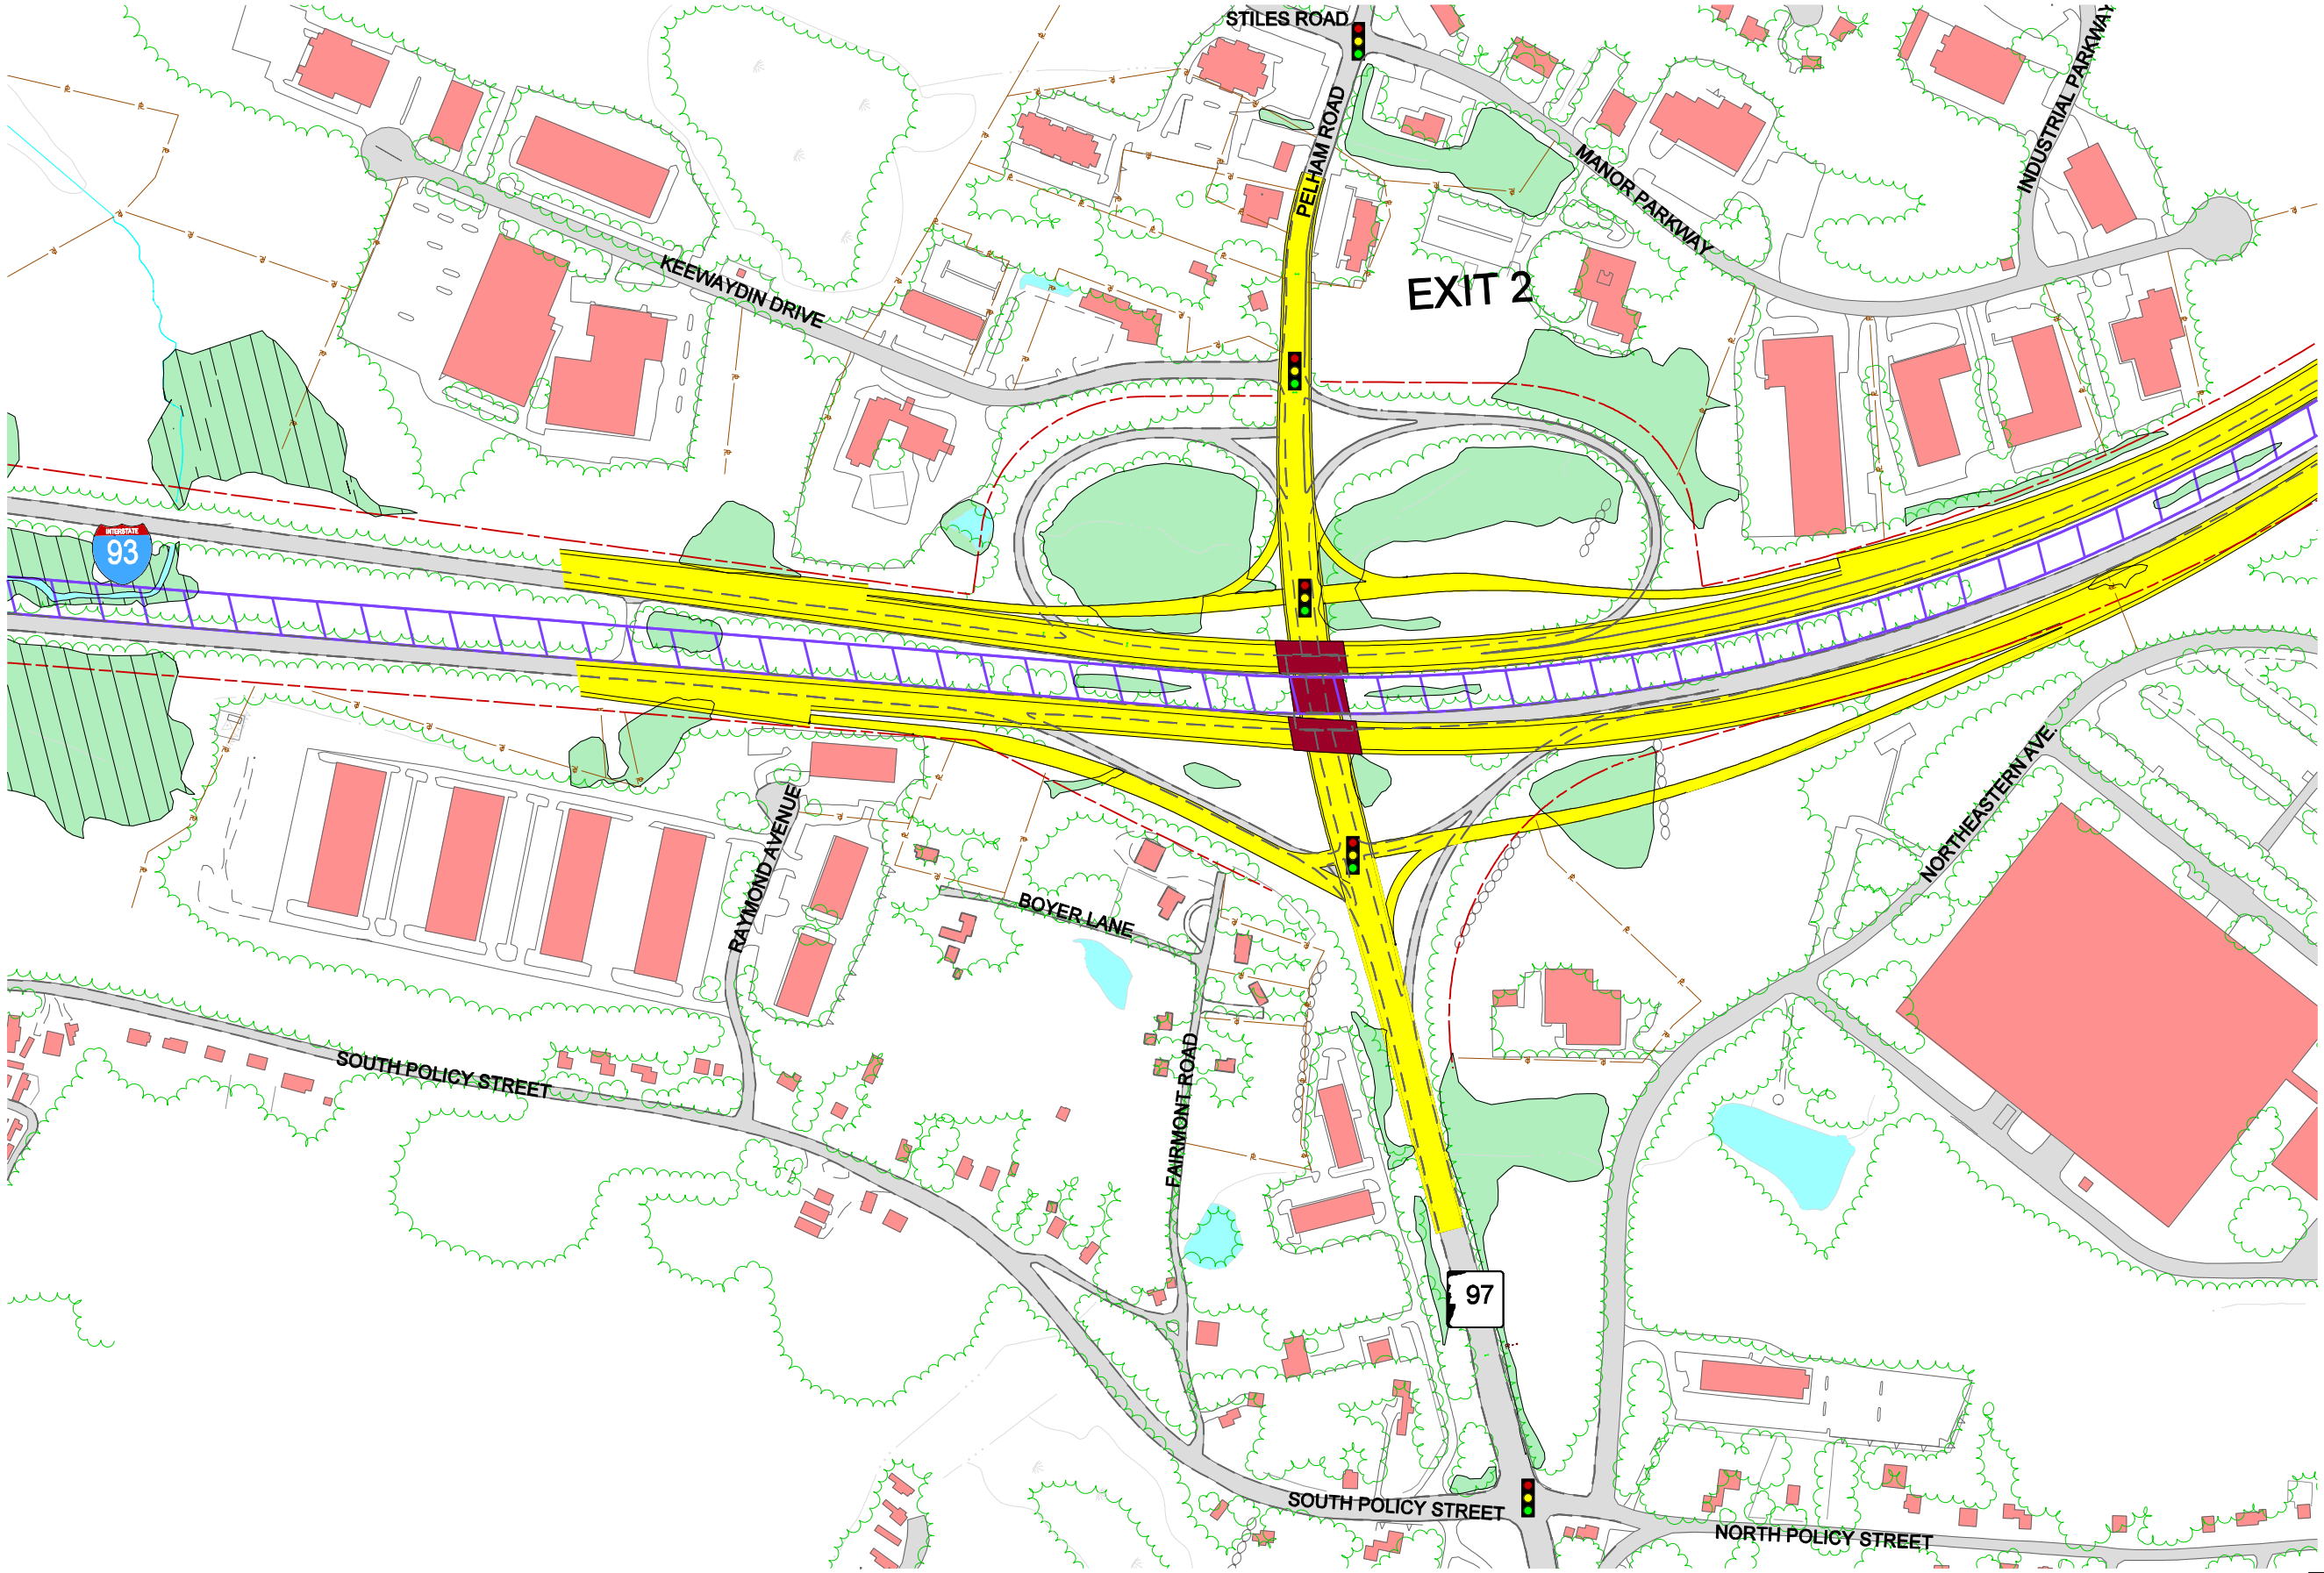

I-93 Environmental Impact Statement for the Salem to Manchester Corridor

Legend:

- Existing Roadway
- Existing Building
- Existing Wetland
- Existing Prime Wetland
- Existing Edge of Pavement
- Existing LAROW
- Property Lines
- Proposed I-93 Corridor
- Proposed Bridge
- Proposed Rail Corridor
- Traffic Signal

Vanasse Hangen Brustlin, Inc.

Figure 4.4-34 Concept 1
I-93 Interchange Improvements
Exit 2 - Diamond Interchange