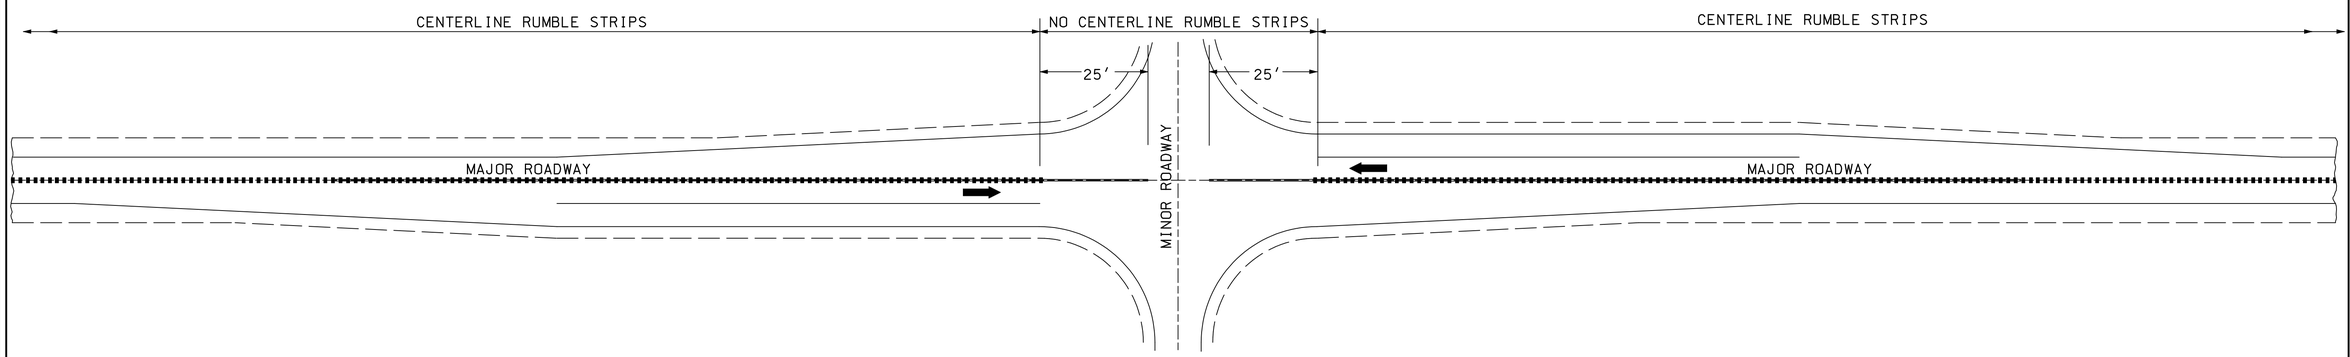

TYPICAL RURAL INTERSECTION WITH BYPASS LANES

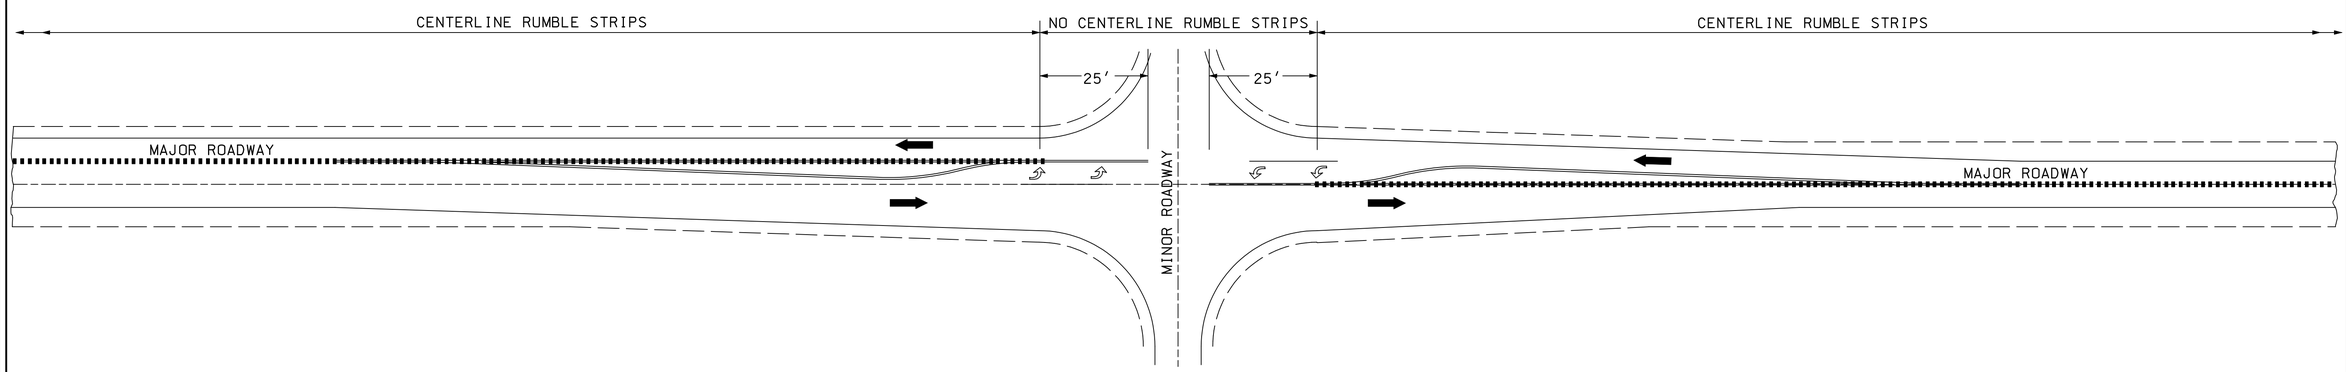

TYPICAL RURAL INTERSECTION WITH OPPOSING LEFT TURN LANES

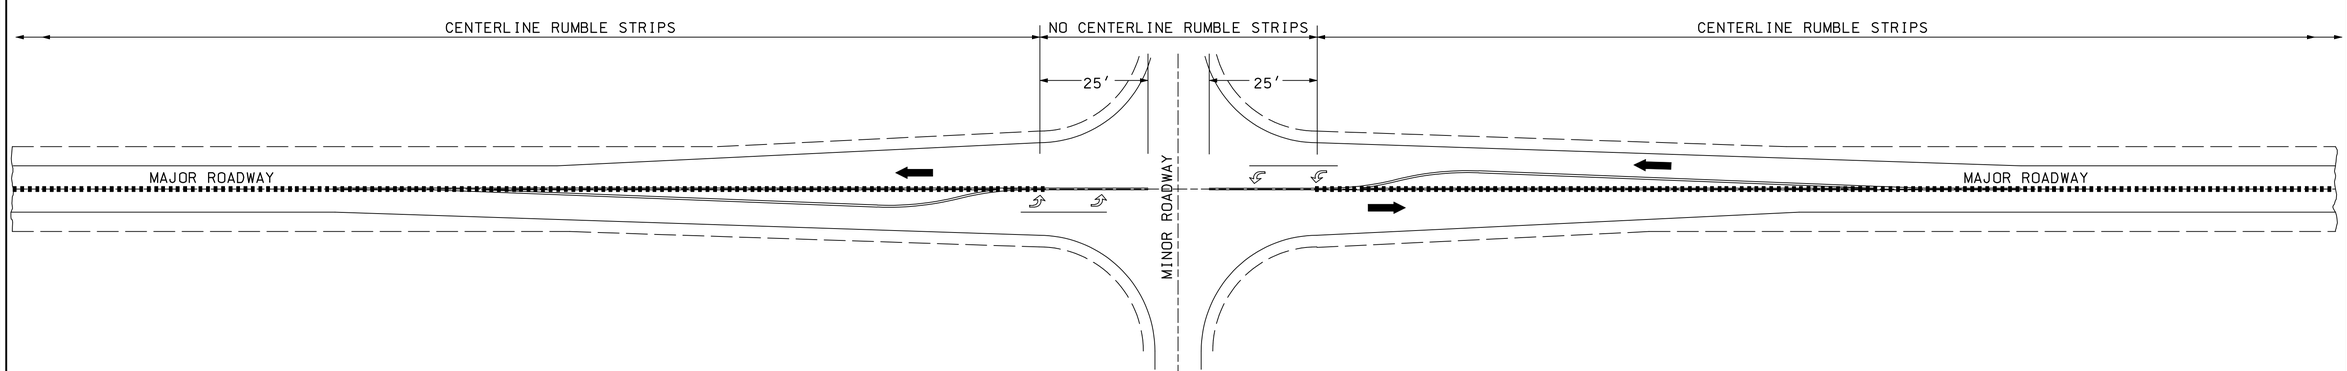

TYPICAL RURAL INTERSECTION WITH OFFSET LEFT TURN LANES

DELINEATION STANDARD

MILLED RUMBLE STRIPS (CENTERLINE)

STANDARD NO. DL-7

REVISION DATE
06-16-2010

*.DGN FILE NAME
DL-7

STANDARD PLANS

New Hampshire DOT Department of Transportation

STANDARD NO. DL-7