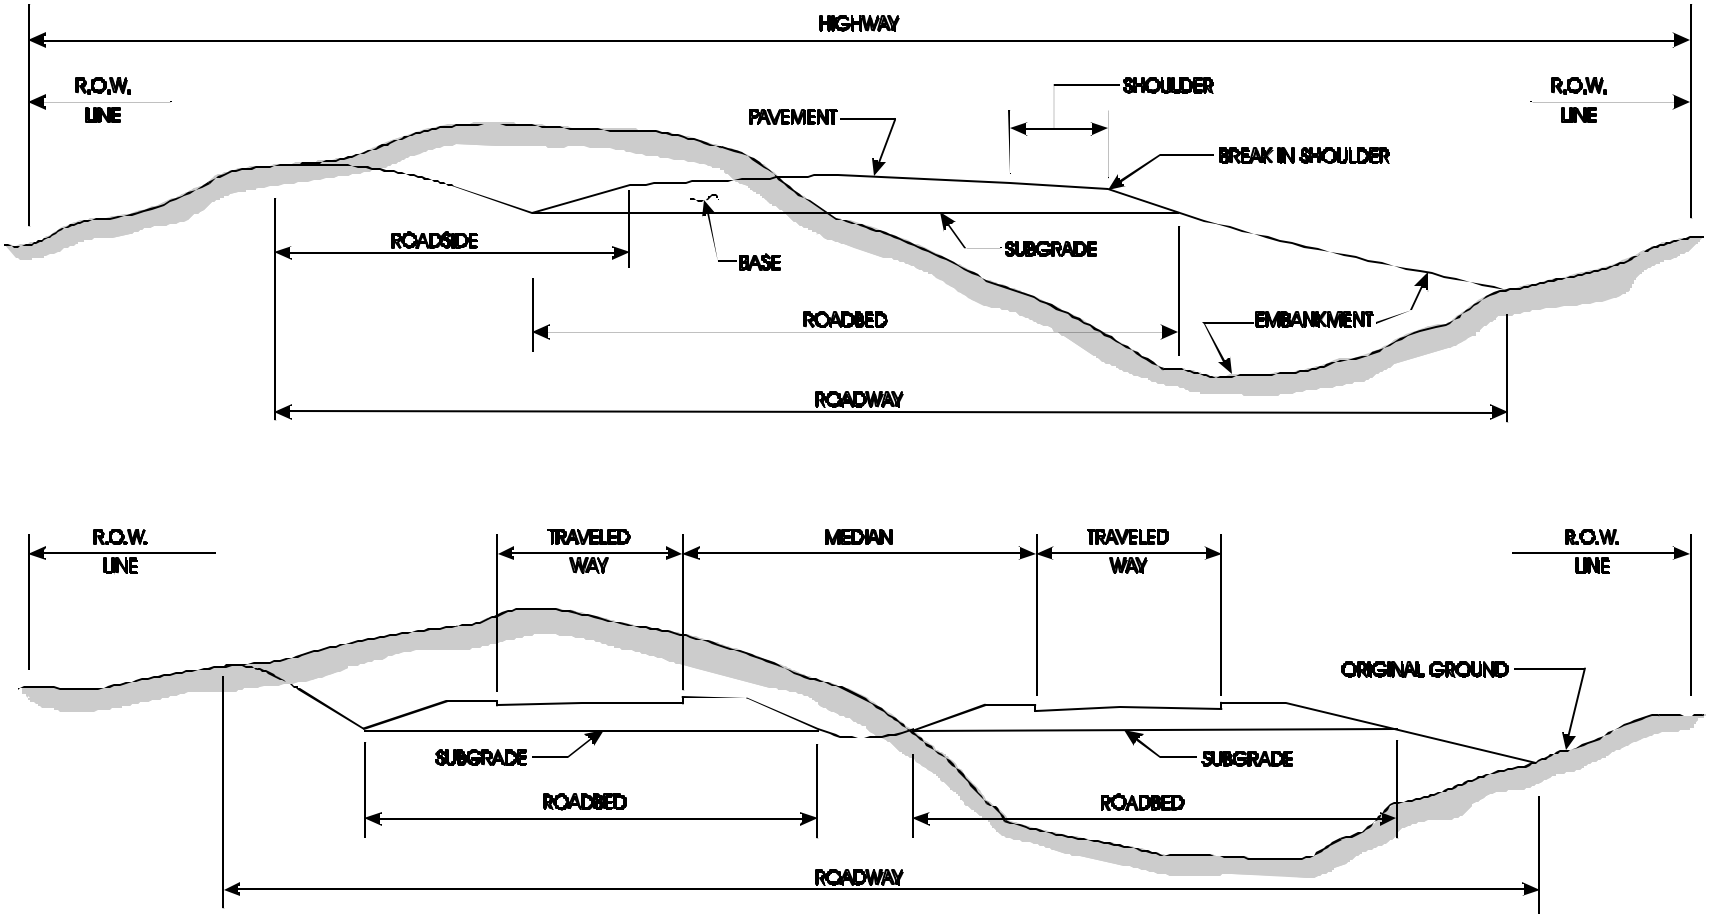

ELEMENTS OF THE CROSS SECTION AS USED IN THESE SPECIFICATIONS

(SEE SECTION 101)