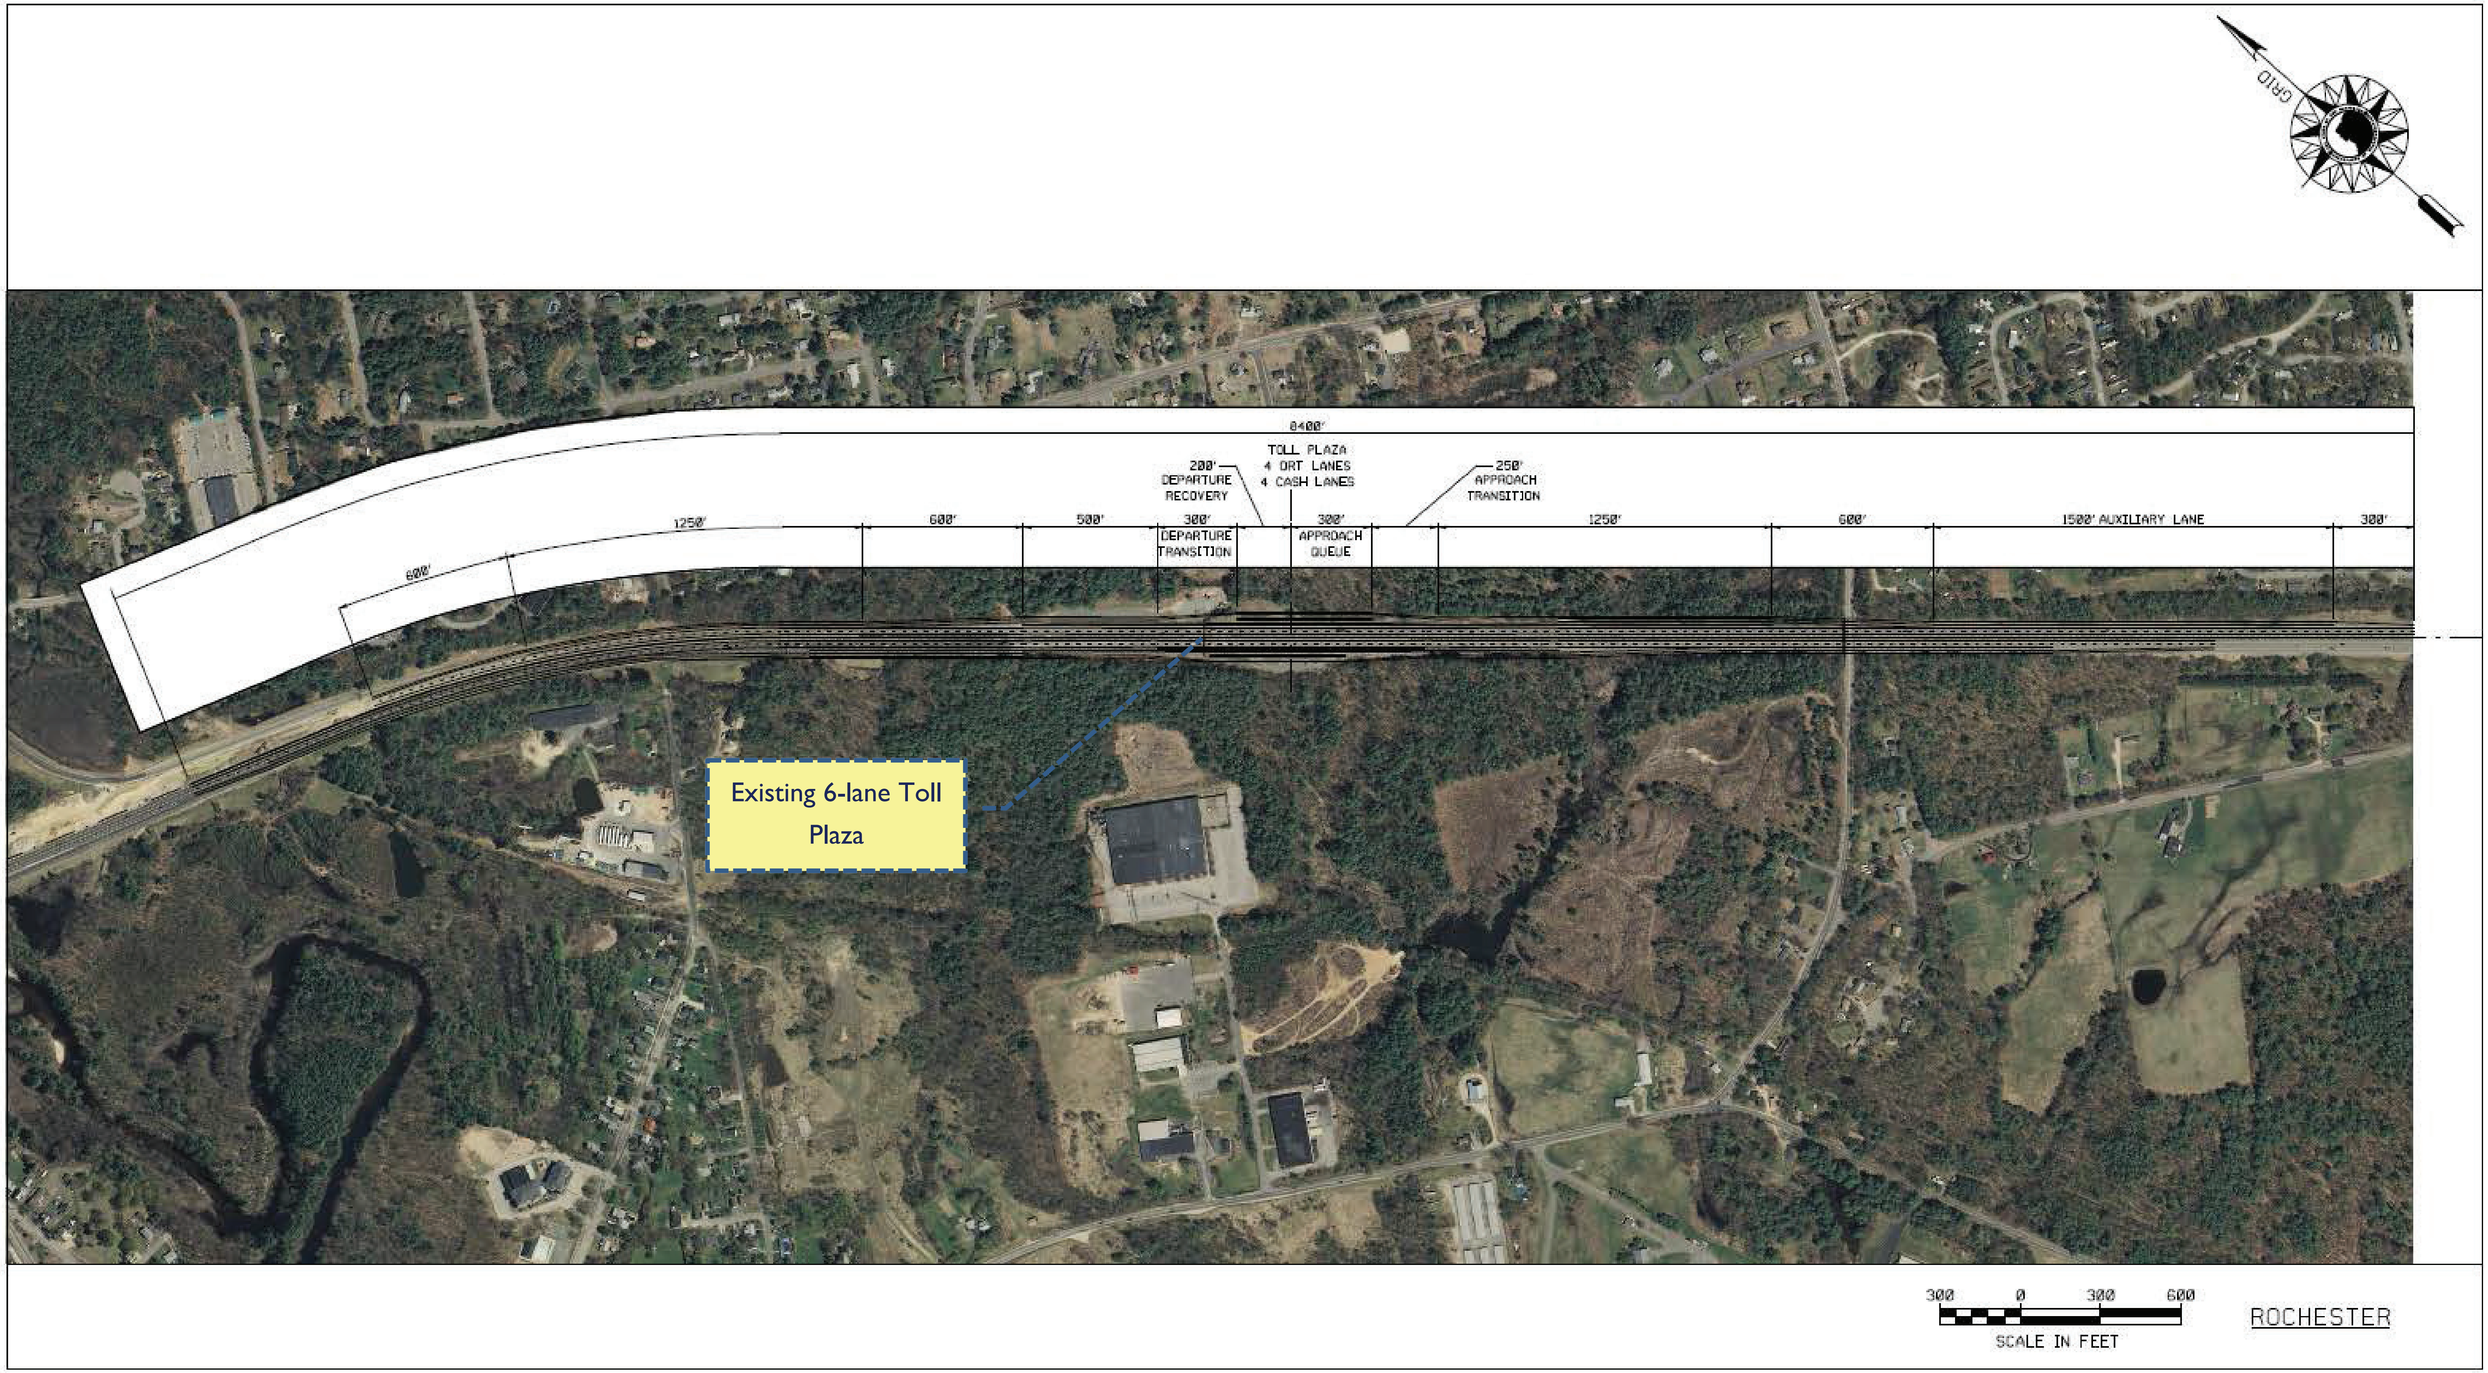Figure 14 – Conceptual Layout for ORT at Rochester