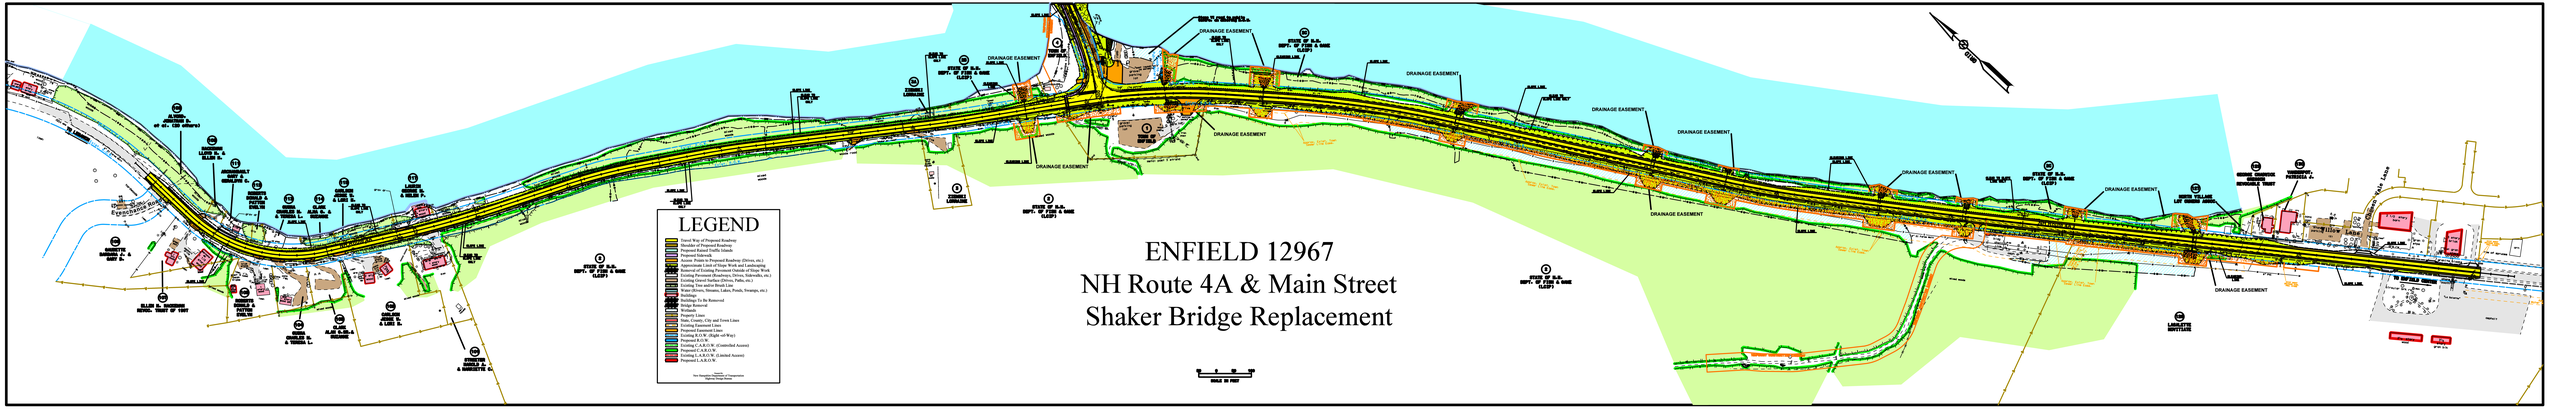
ENFIELD 12967
NH Route 4A & Main Street
Shaker Bridge Replacement
LEGEND
Cured Way of Proposed Roadway
Shoulder of Proposed Roadway
Proposed Median/Traffic Islands
Proposed Sidewalk
Access Points to Proposed Roadway (Drives, etc.)
Approximate Limit of Slope Work and Landscaping
Removal of Existing Pavement Outside of Slope Work
Existing Pavement Surface (Roadway, Drives, etc.)
Existing Gravel Surface (Drives, Paths, etc.)
Existing Tree and/or Brush Line
Water Courses, Streams, Lakes, Ponds, Swamps, etc.)
Buildings
Buildings To Be Removed
Trees Removed
Wetlands
Property Lines
Existing Town Lines, City and Town Lines
Existing Easement Lines
Proposed Easement Lines
Existing R.O.W. (Right-of-Way)
Proposed R.O.W.
Existing C.A.R.O.W. (Controlled Access)
Proposed C.A.R.O.W.
Existing L.A.R.O.W. (Limited Access)
Proposed L.A.R.O.W.
DRAINAGE EASEMENT
SCALE IN FEET
TO ENFIELD CENTER