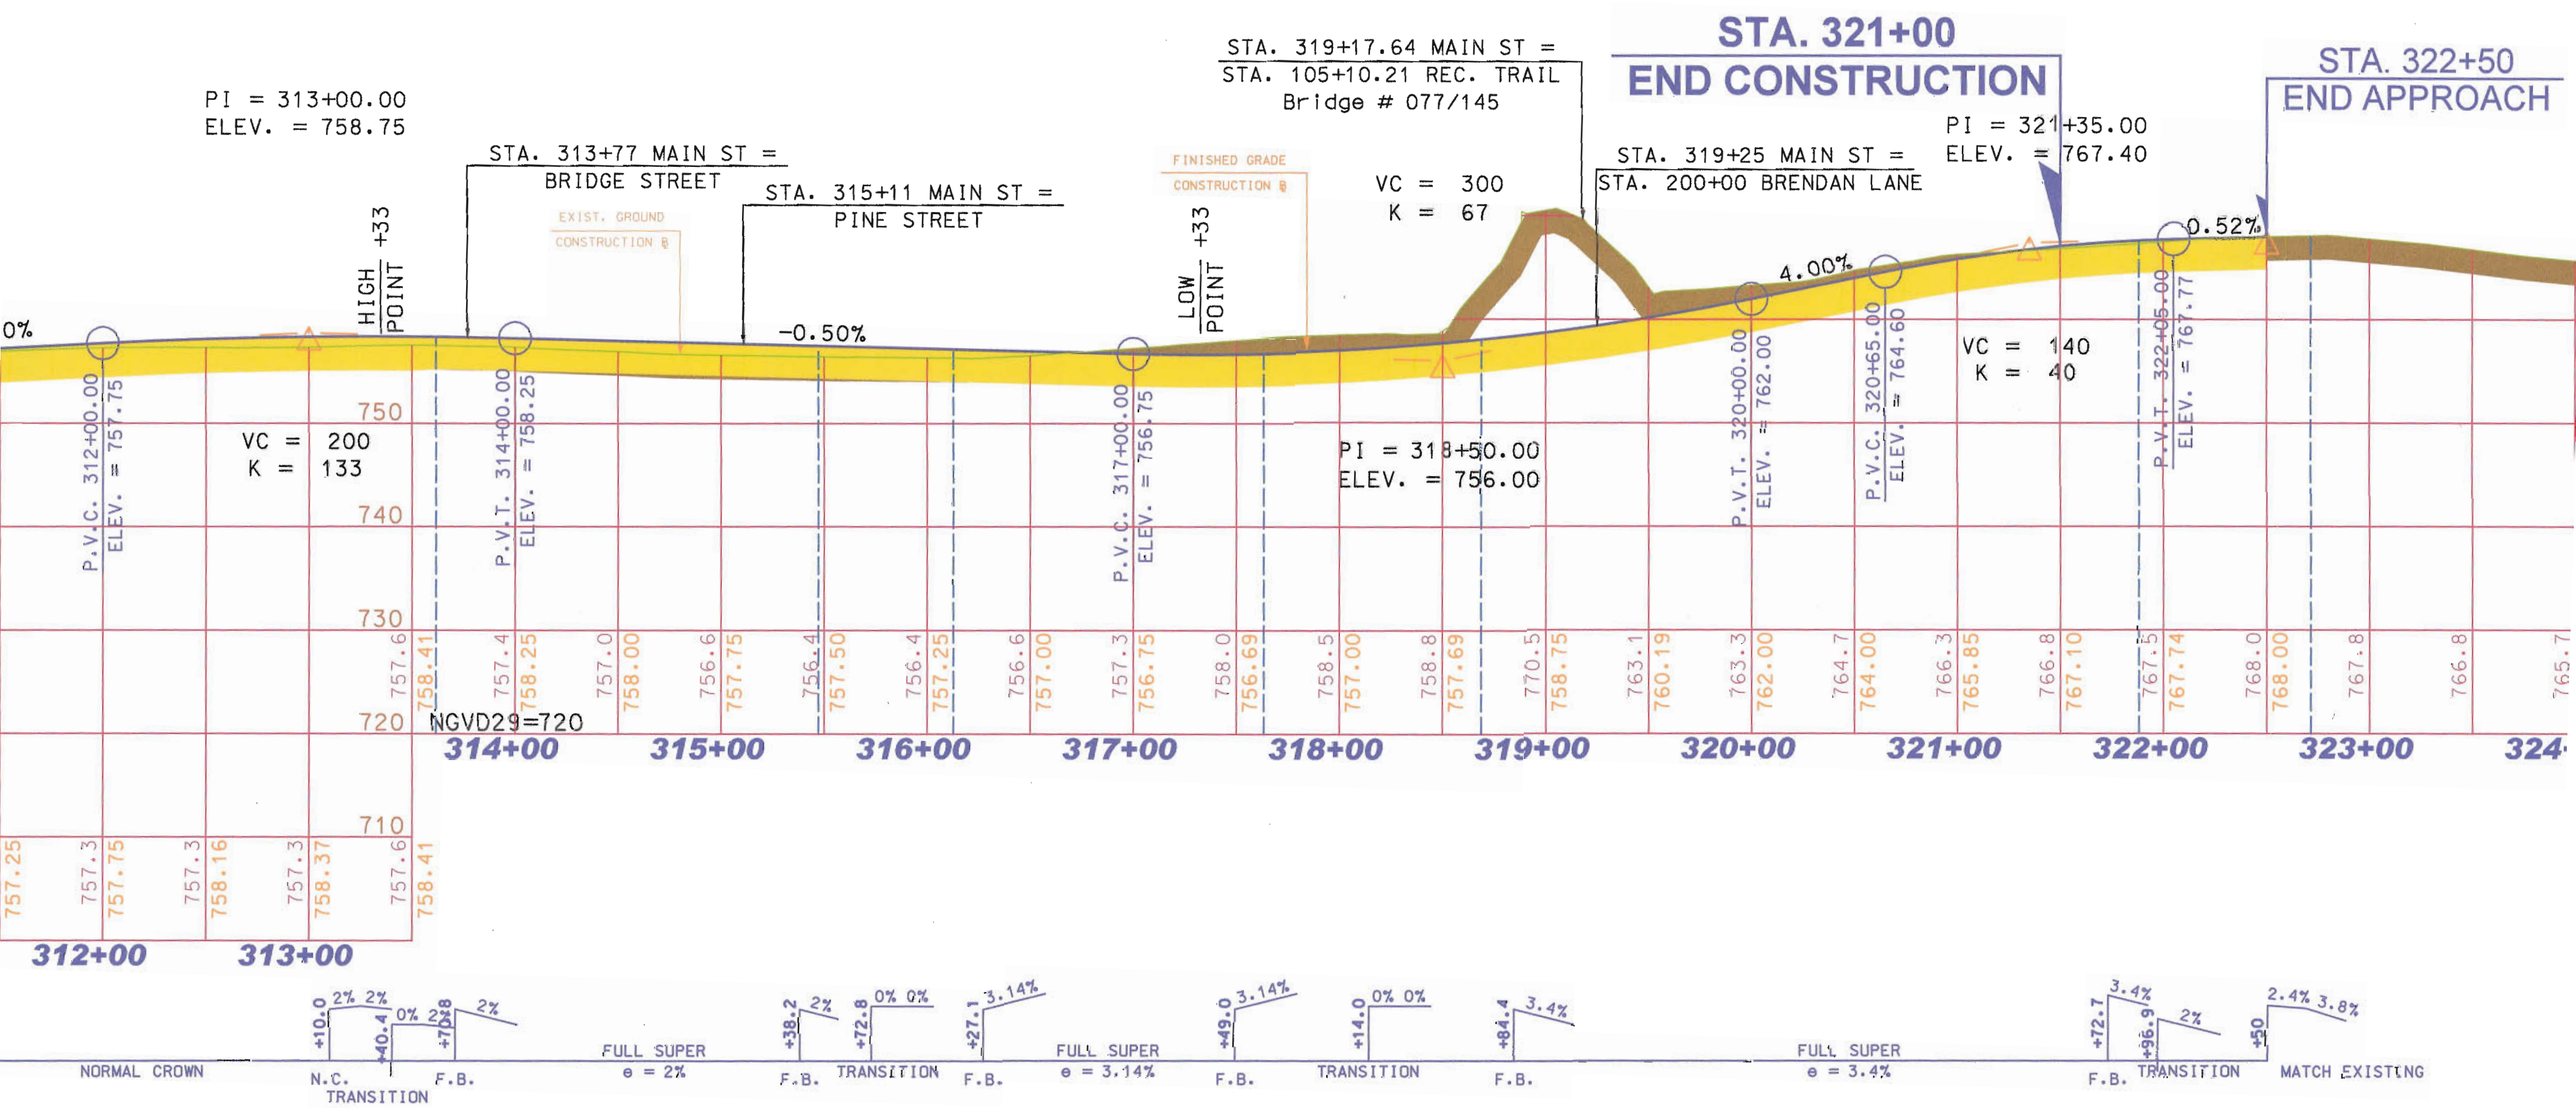ENFIELD 12967
MAIN STREET