ENFIELD 12967B
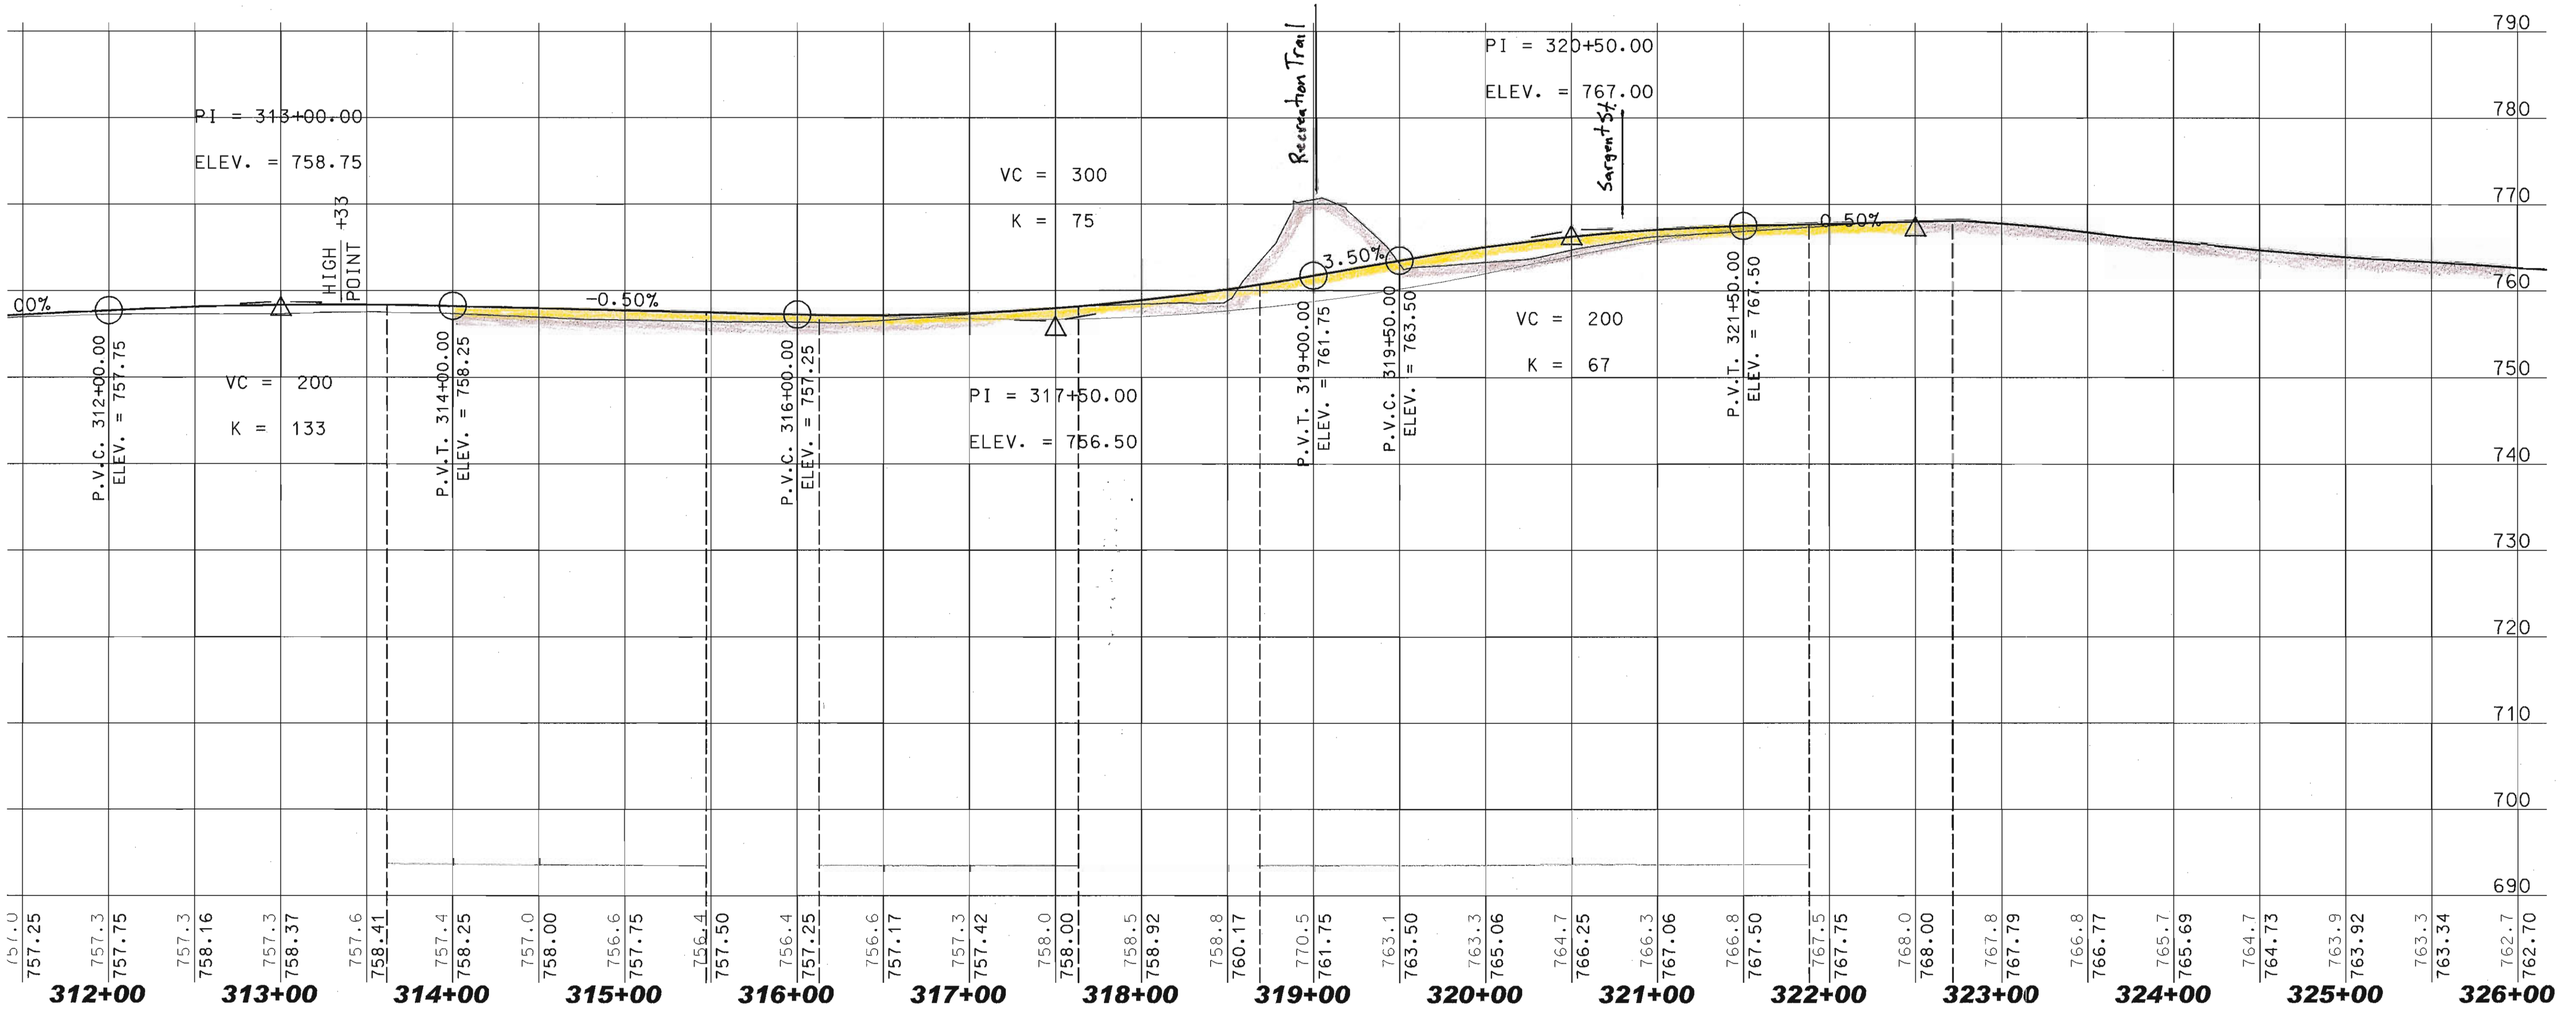
RELOCATED MAIN STREET (ALT 2)