FARMINGTON 16212
X-A001(192)
PROFILE

SCALE: 1" = 50' HORIZONTAL
1" = 10' VERTICAL
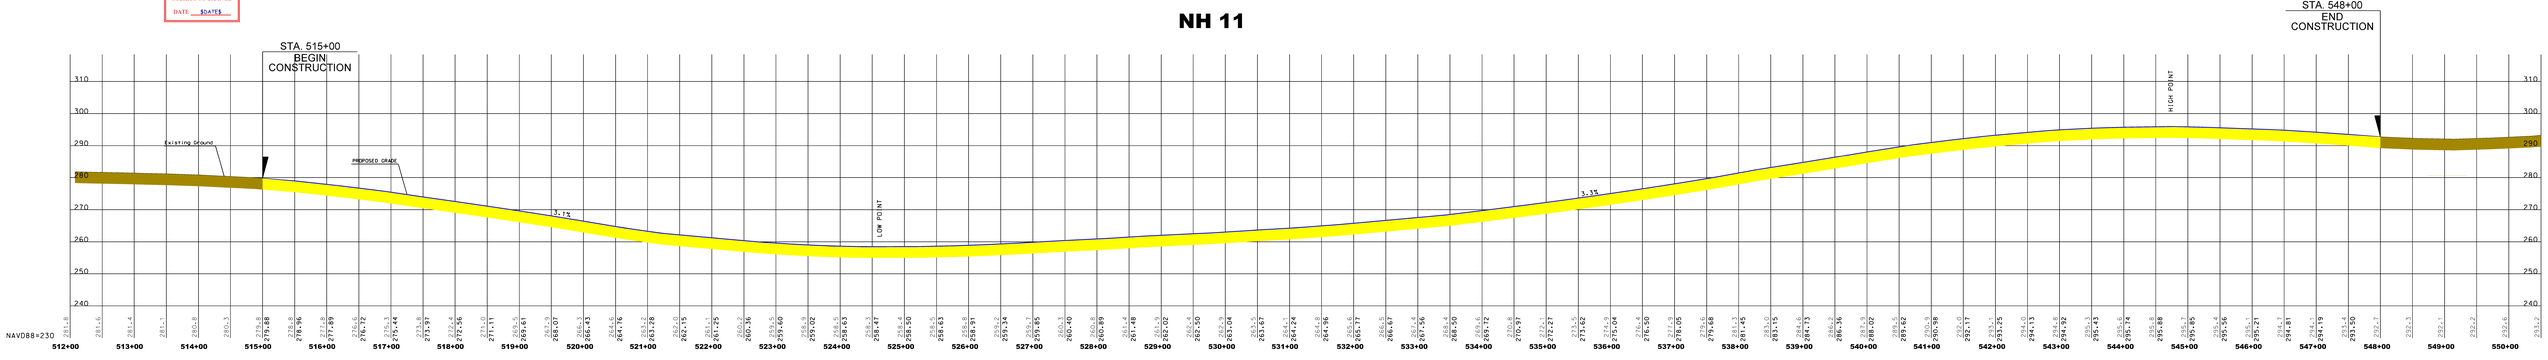
PRELIMINARY PLANS
SUBJECT TO CHANGE
DATE: $DATE$