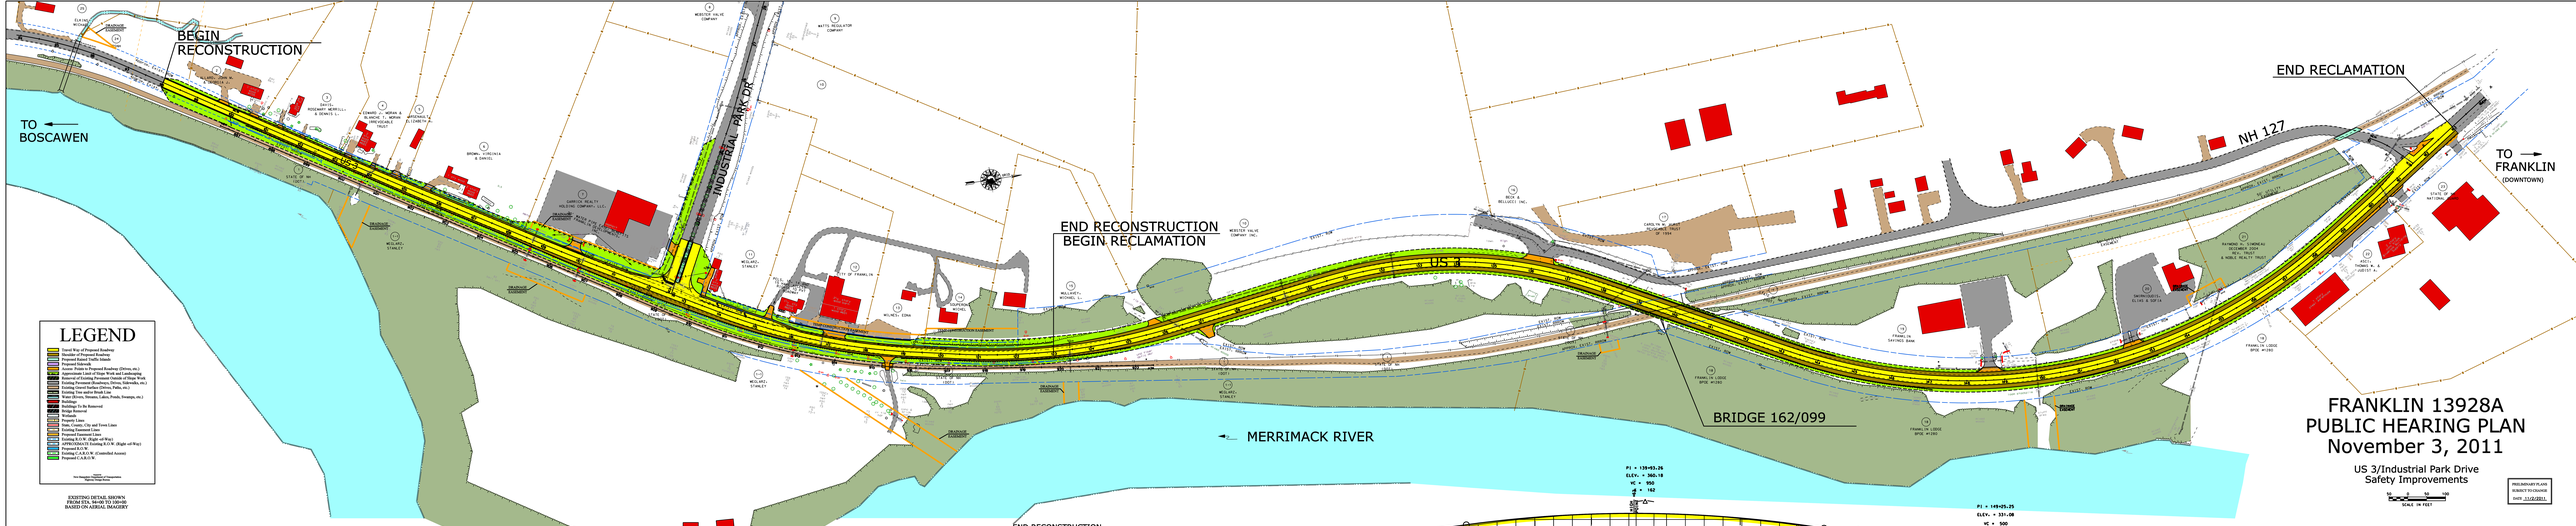

FRANKLIN 13928A
PUBLIC HEARING PLAN
November 3, 2011

US 3/Industrial Park Drive
Safety Improvements

SCALE IN FEET

PRELIMINARY PLANS SUBJECT TO CHANGE
DATE: 11/03/2011