MILFORD 13692B
X-A003(007)
PROFILE

SCALE: 1" = 50' HORIZONTAL
1" = 10' VERTICAL

NH 101 (ELM STREET)

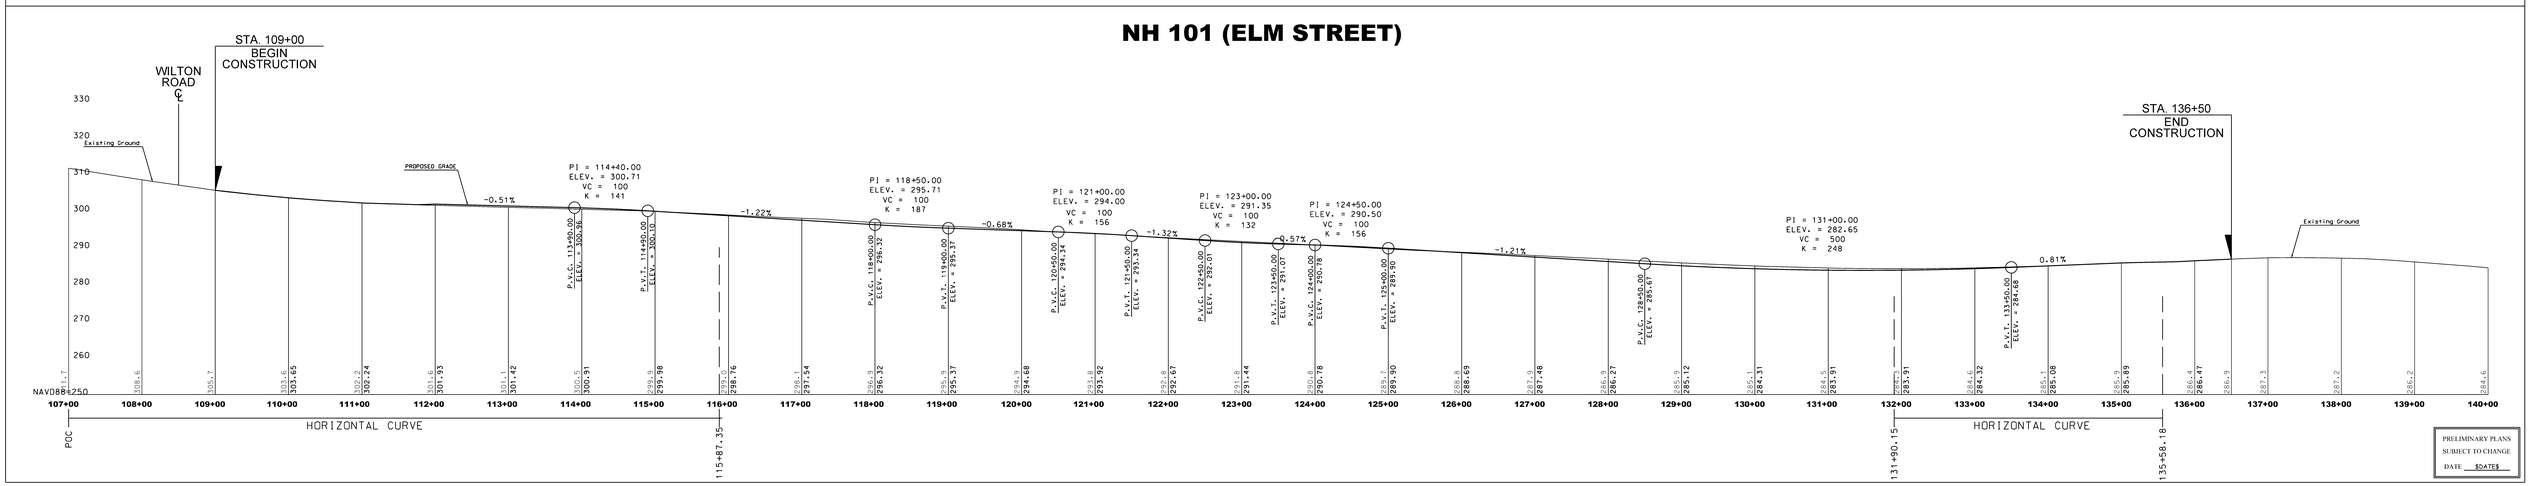

PRELIMINARY PLANS
SUBJECT TO CHANGE
DATE $DATE$

13692Bhor0708.dgn Default 7/8/2014 2:54:36 PM "n34nls"