BOARD OF SELECTMEN MEETING
OSSIPEE TOWN HALL
55 MAIN STREET, CENTER OSSIPEE, NH
MONDAY, FEBRUARY 4, 2019
4:30 PM

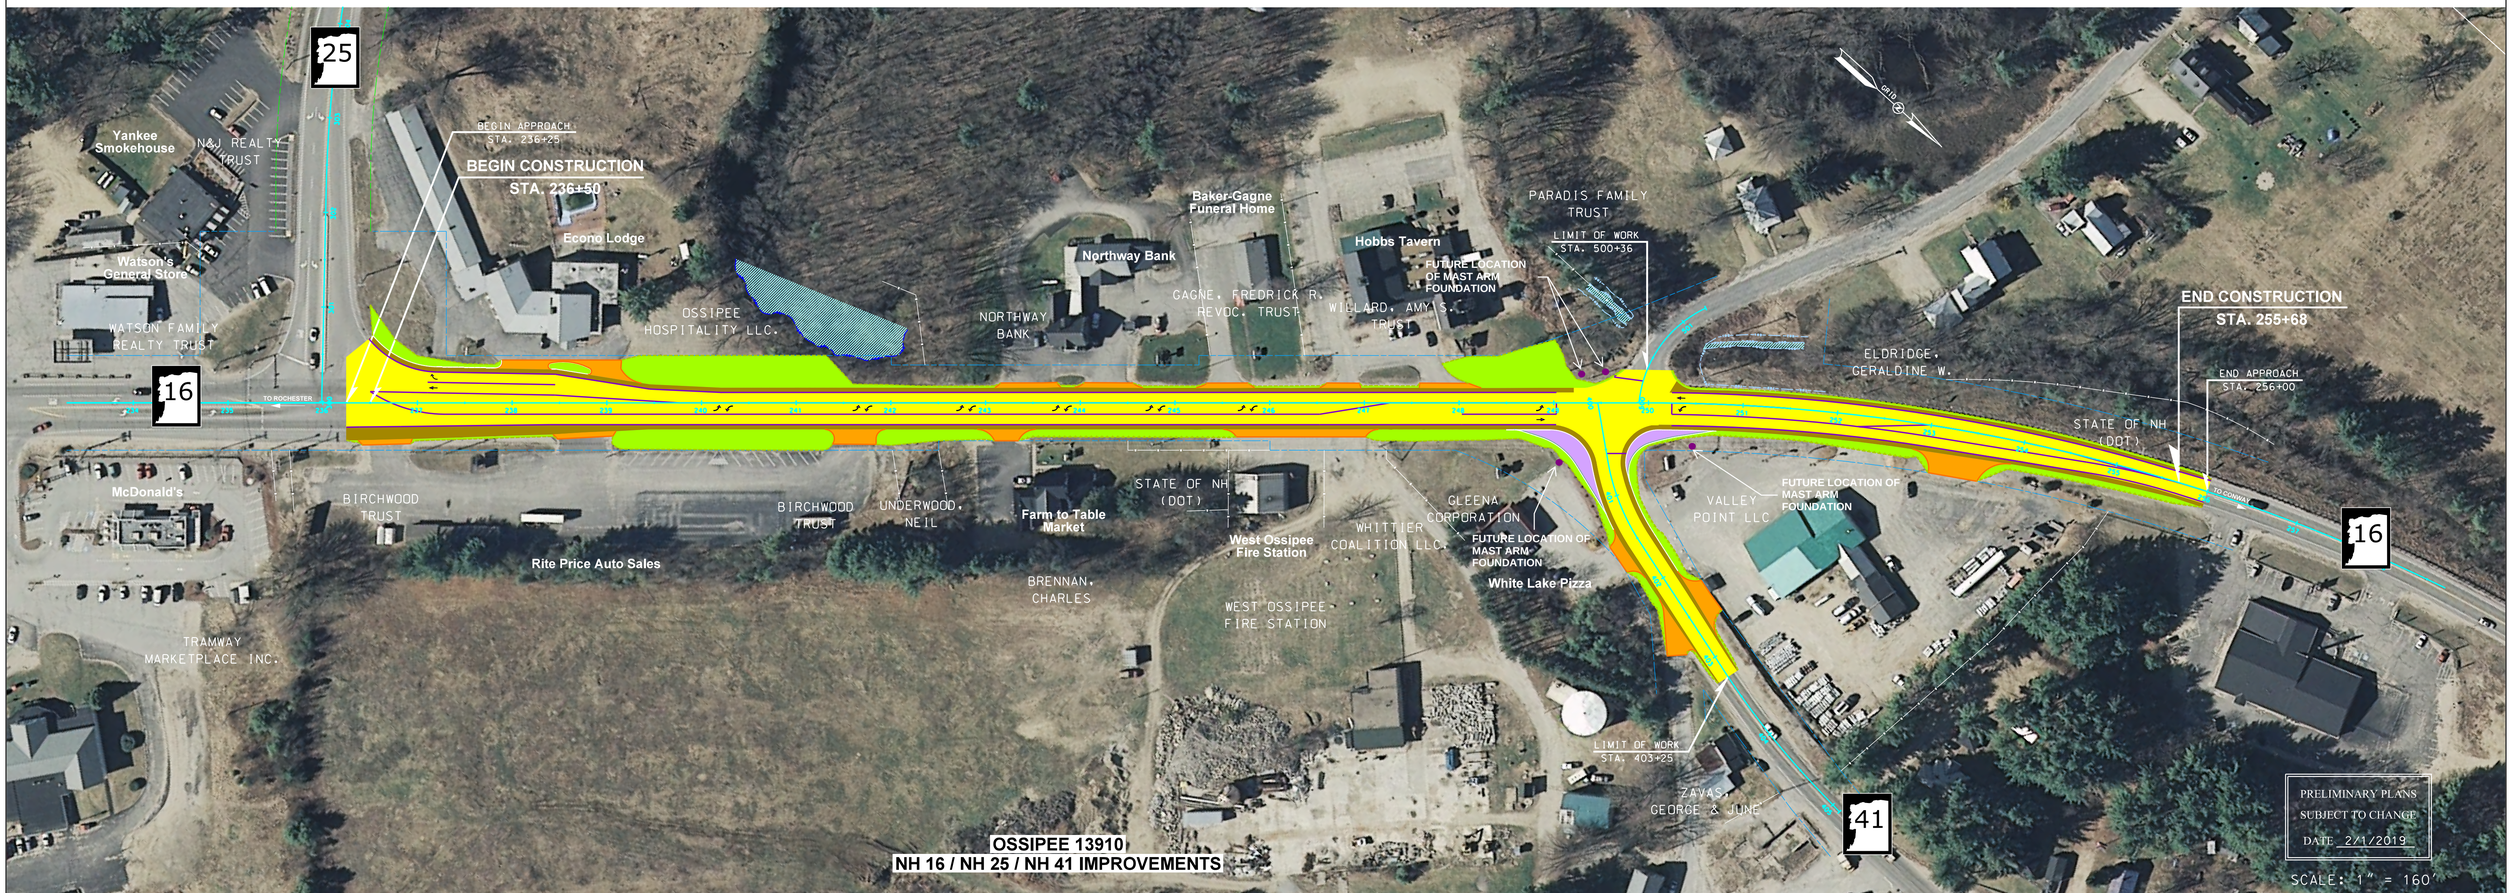

Proposed Travel Way

Proposed Shoulders

Proposed Slope Work

Proposed Drives

Proposed Truck Aprons

Wetlands

Existing R.O.W. (Right -of-Way)

Existing Easement Lines

www.nh.gov/dot/projects/

Project Informational Map

OSSIPEE
X-A000(110)
13910
NH 16 & NH 25 INTERSECTION
NH 16 & NH 41 INTERSECTION

New Hampshire DOT Department of Transportation